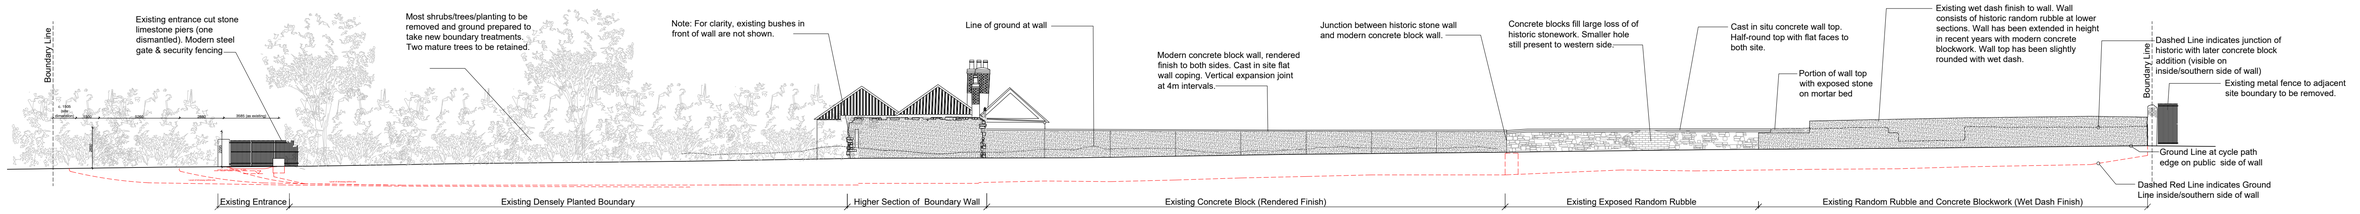

1 Existing North Elevation of Northern Boundary Wall
Scale 1:200

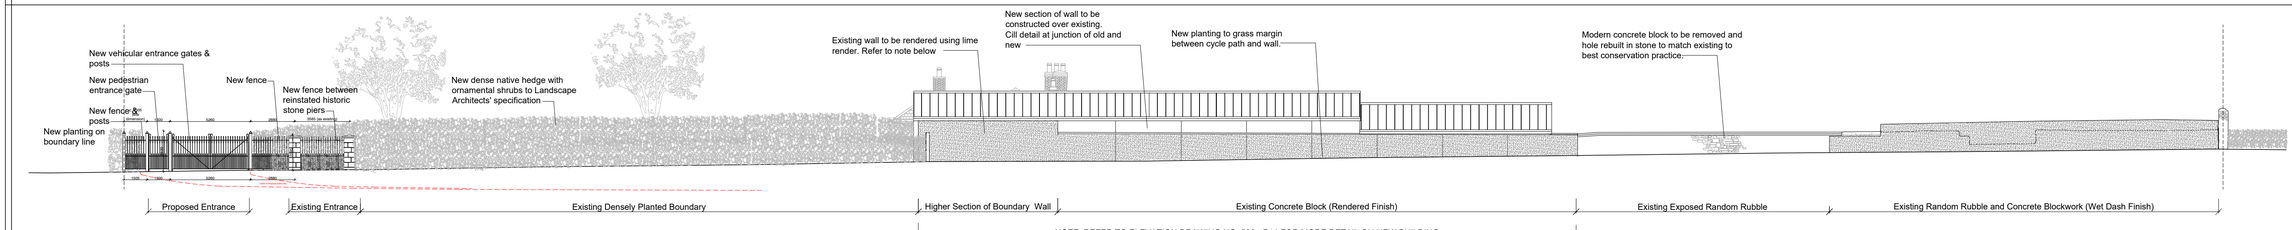

2 Proposed North Elevation of Northern Boundary Wall
Scale 1:200

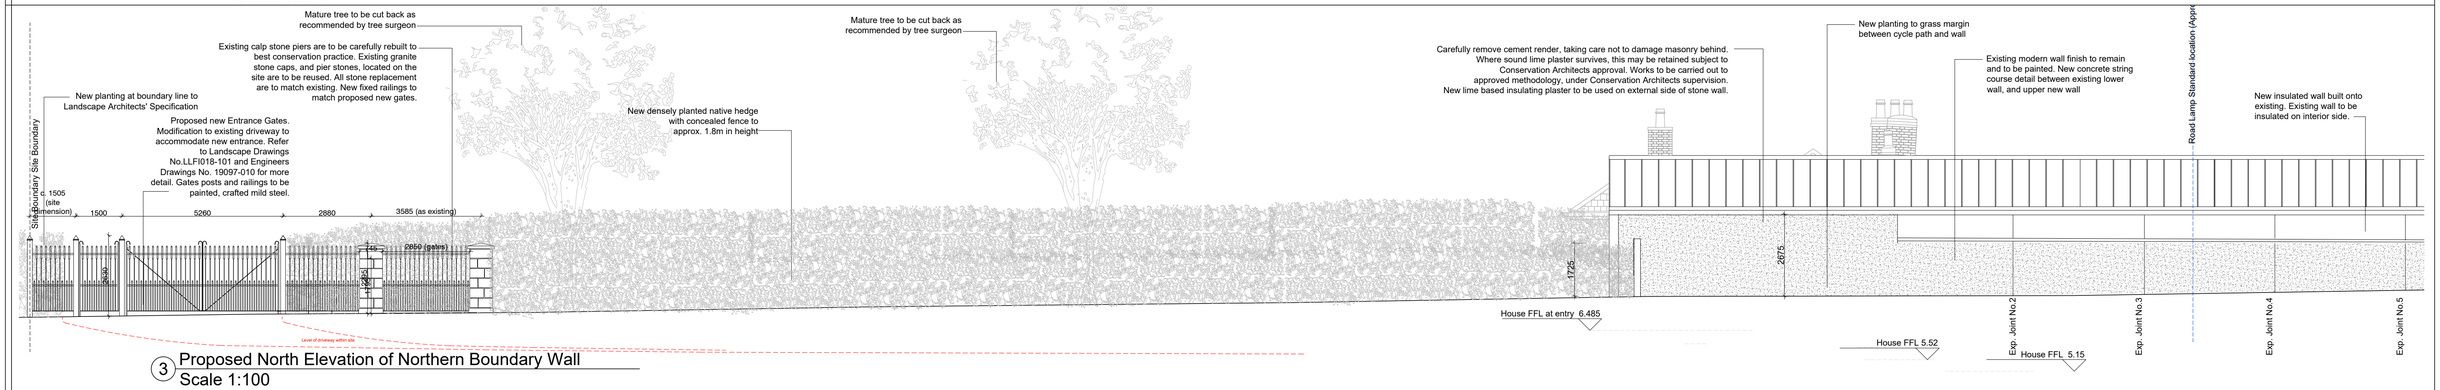

3 Proposed North Elevation of Northern Boundary Wall
Scale 1:100

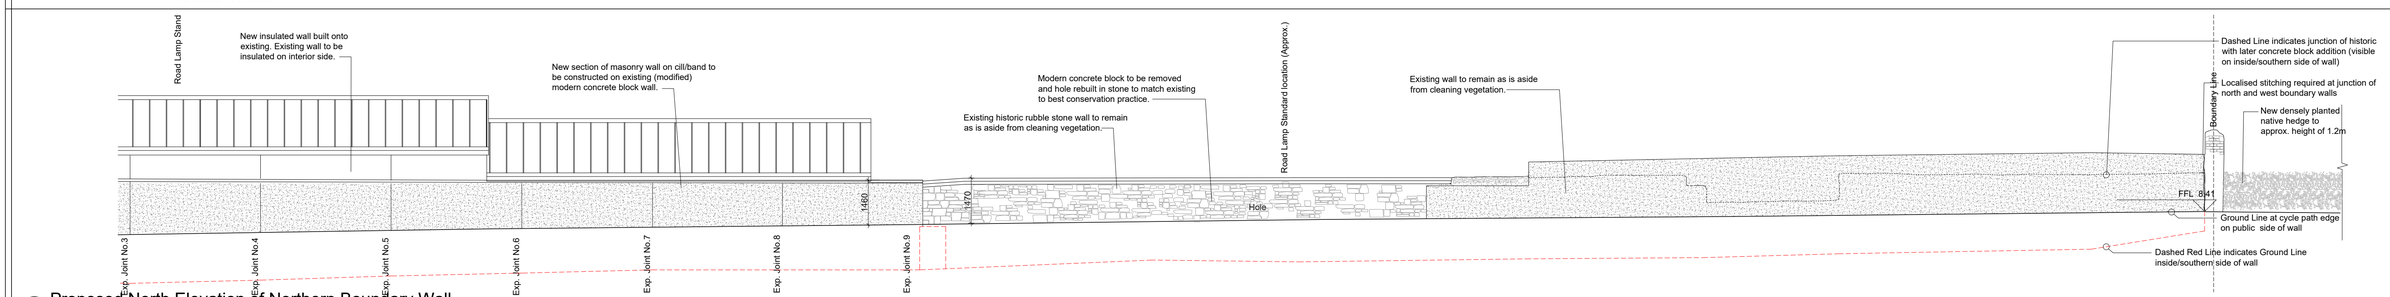

4 Proposed North Elevation of Northern Boundary Wall
Scale 1:100

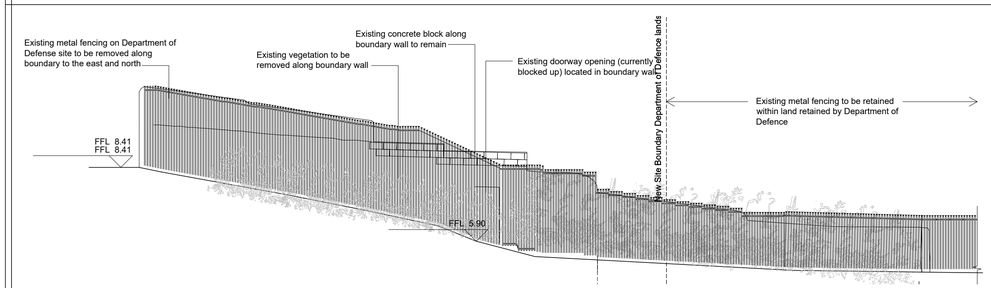

5 Existing West Elevation of Western Boundary Wall Scale 1:100

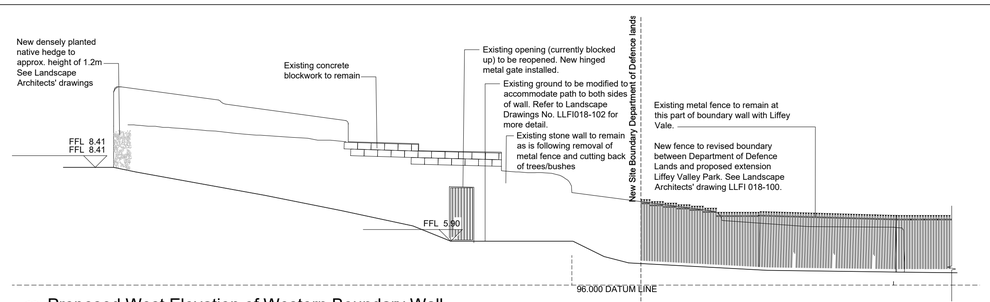

6 Proposed West Elevation of Western Boundary Wall Scale 1:100

BLACKWOOD ASSOCIATES ARCHITECTS
20 STEPHEN ST. LOWER, DUBLIN 2
phone: (01) 478 4590
e-mail: studio@blackwood.ie

PLEASE NOTE:
- THIS DRAWING TO BE READ IN CONJUCTION WITH SPECIFICATIONS AND ALL OTHER CONSULTANTS DRAWING.
- ARCHITECTS TO BE INFORMED OF ANY DISCREPANCIES BEFORE WORK PROCEEDS.
- DO NOT SCALE OFF DRAWINGS.
- THIS DRAWING IS COPYWRITTEN TO BLACKWOOD ASSOCIATES ARCHITECTS

NO.:	DATE:	REVISION:

NO.:	DATE:	REVISION:

PROJECT TITLE.:
Cois Abhann Liffey Vale Biodiversity Centre for Dublin City Council

DRAWING TITLE.:
Existing & Proposed North and West Boundary Wall Elevations (From outside the Site)

PROJECT NO.: 539-19	DRAWN BY: SM
SHEET SIZE: A1	CHECKED BY: AB
SCALE: 1:200/100	DATE: 11/05/22
DRAWING NO.: 539-Pviii-10	REVISION: