No part of this document may be re-produced or transmitted in any form or stored in any retrieval system of any nature without the written permission from Homan O'Brien Associates as copyright holder except as agreed for use on the project for which the document was originally issued. © Homan O'Brien Associates Copyright.

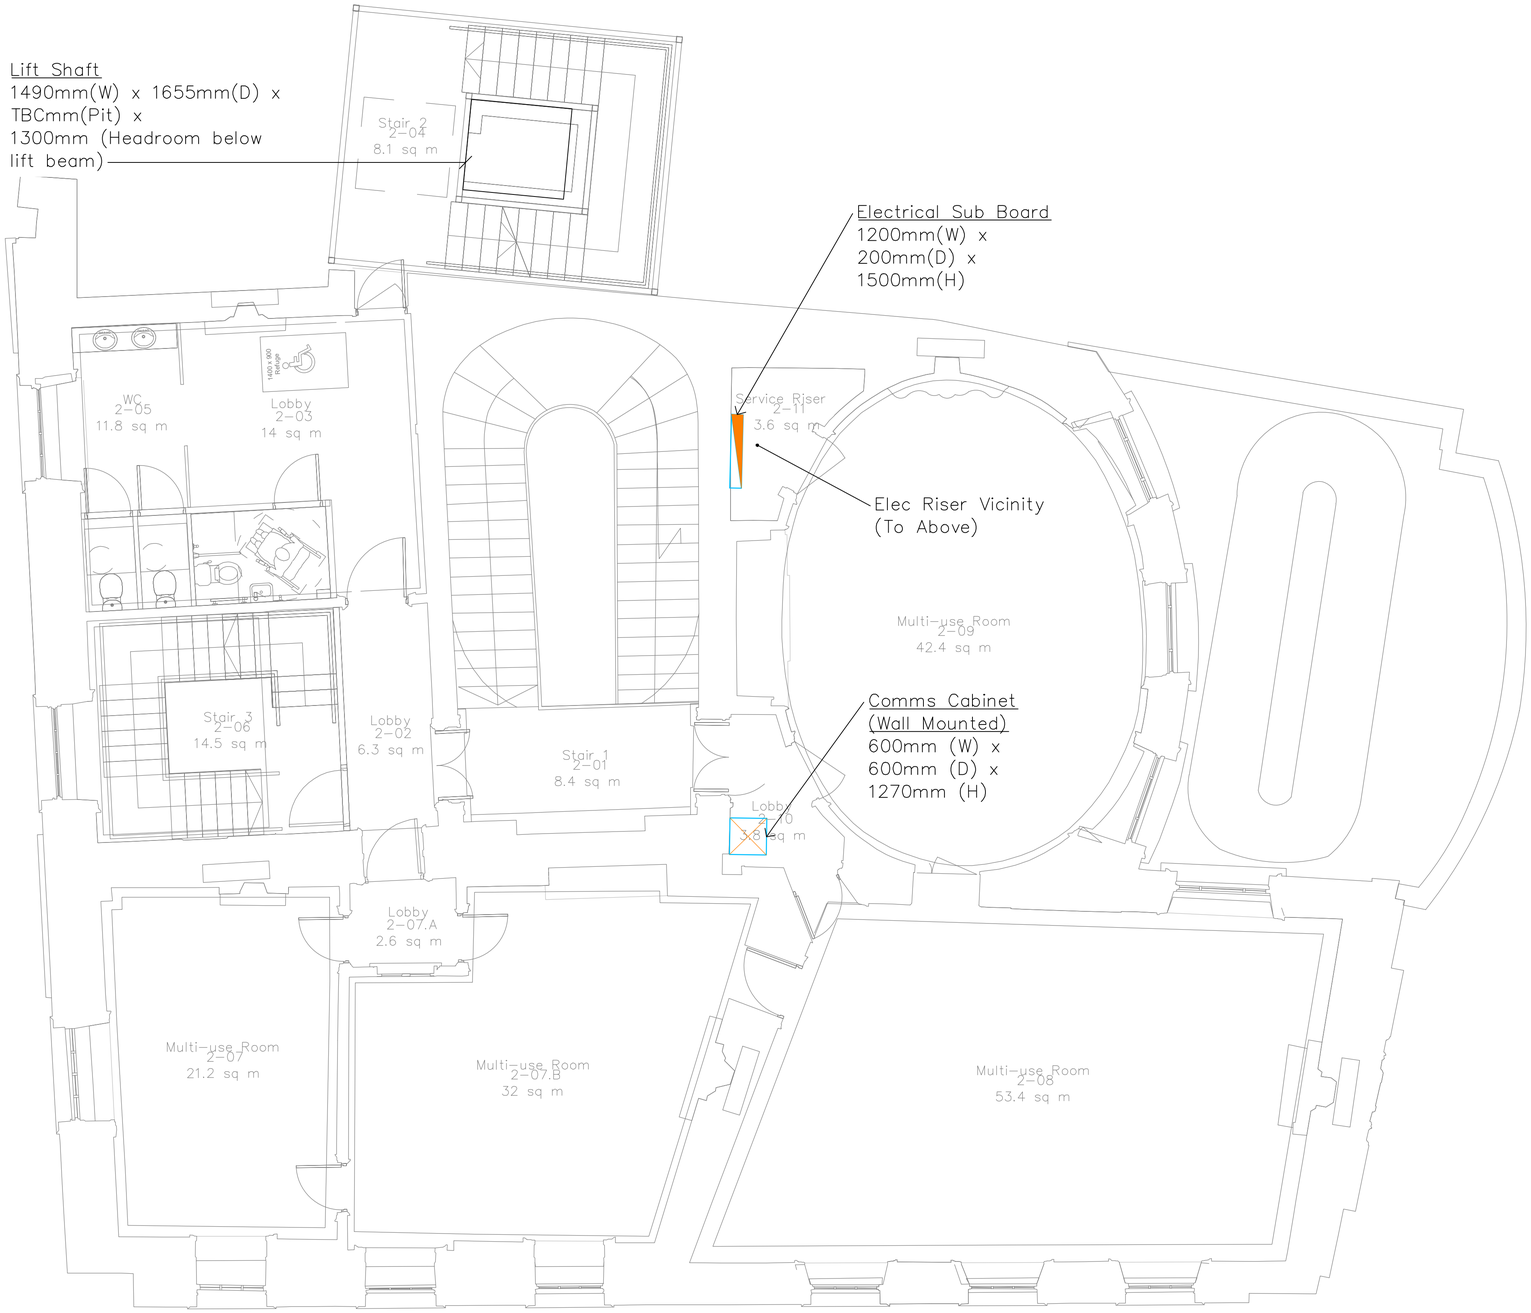

Notes:

1. Positions as shown, are indicative and subject to further review during detailed design stage.

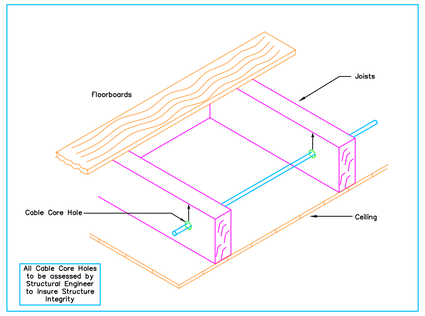

Detail A – Typical Cable Installation through Floor Joists by Coring

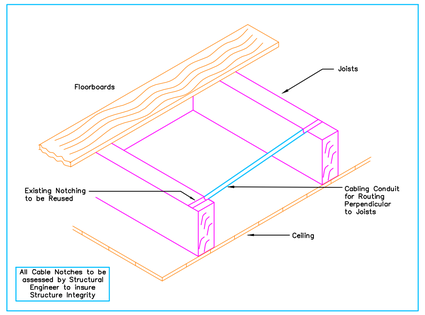

Detail B – Typical Cable Installation through Floor Joists by Notching

ISSUED FOR PLANNING

0 1 2 3 4 5
METRES

Revision	Issue: P–Preliminary T–Tender CN–Construction A–Approval I–Information	Date		Checked	Revision	Issue: P–Preliminary T–Tender CN–Construction A–Approval I–Information	Date		Checked
						Issued for Planning.	15–02–2024	PL1	C.H.

HOMAN O'BRIEN
Engineering Excellence.
Consulting Engineers
89 Booterstown Avenue, Blackrock, Co. Dublin.
Telephone: 2056300, Fax: 2056301
E–mail: info@homanobrien.ie
Web: www.homanobrien.ie

Newcomen Bank.

Electrical Services Installation

Second Floor Level
Schedule of Plant

Howley Hayes Architects.
19 Rock Hill,
Blackrock,
Co. Dublin.

Drawing Number	Date	Scale	Drawn	Checked	Issue
2036–SK–E05	25–02–2021	Refer to Scalebar	J.S.	B.H.	PL1