No part of this document may be re-produced or transmitted in any form or stored in any retrieval system of any nature without the written permission from Homan O'Brien Associates as copyright holder except as agreed for use on the project for which the document was originally issued. © Homan O'Brien Associates Copyright.

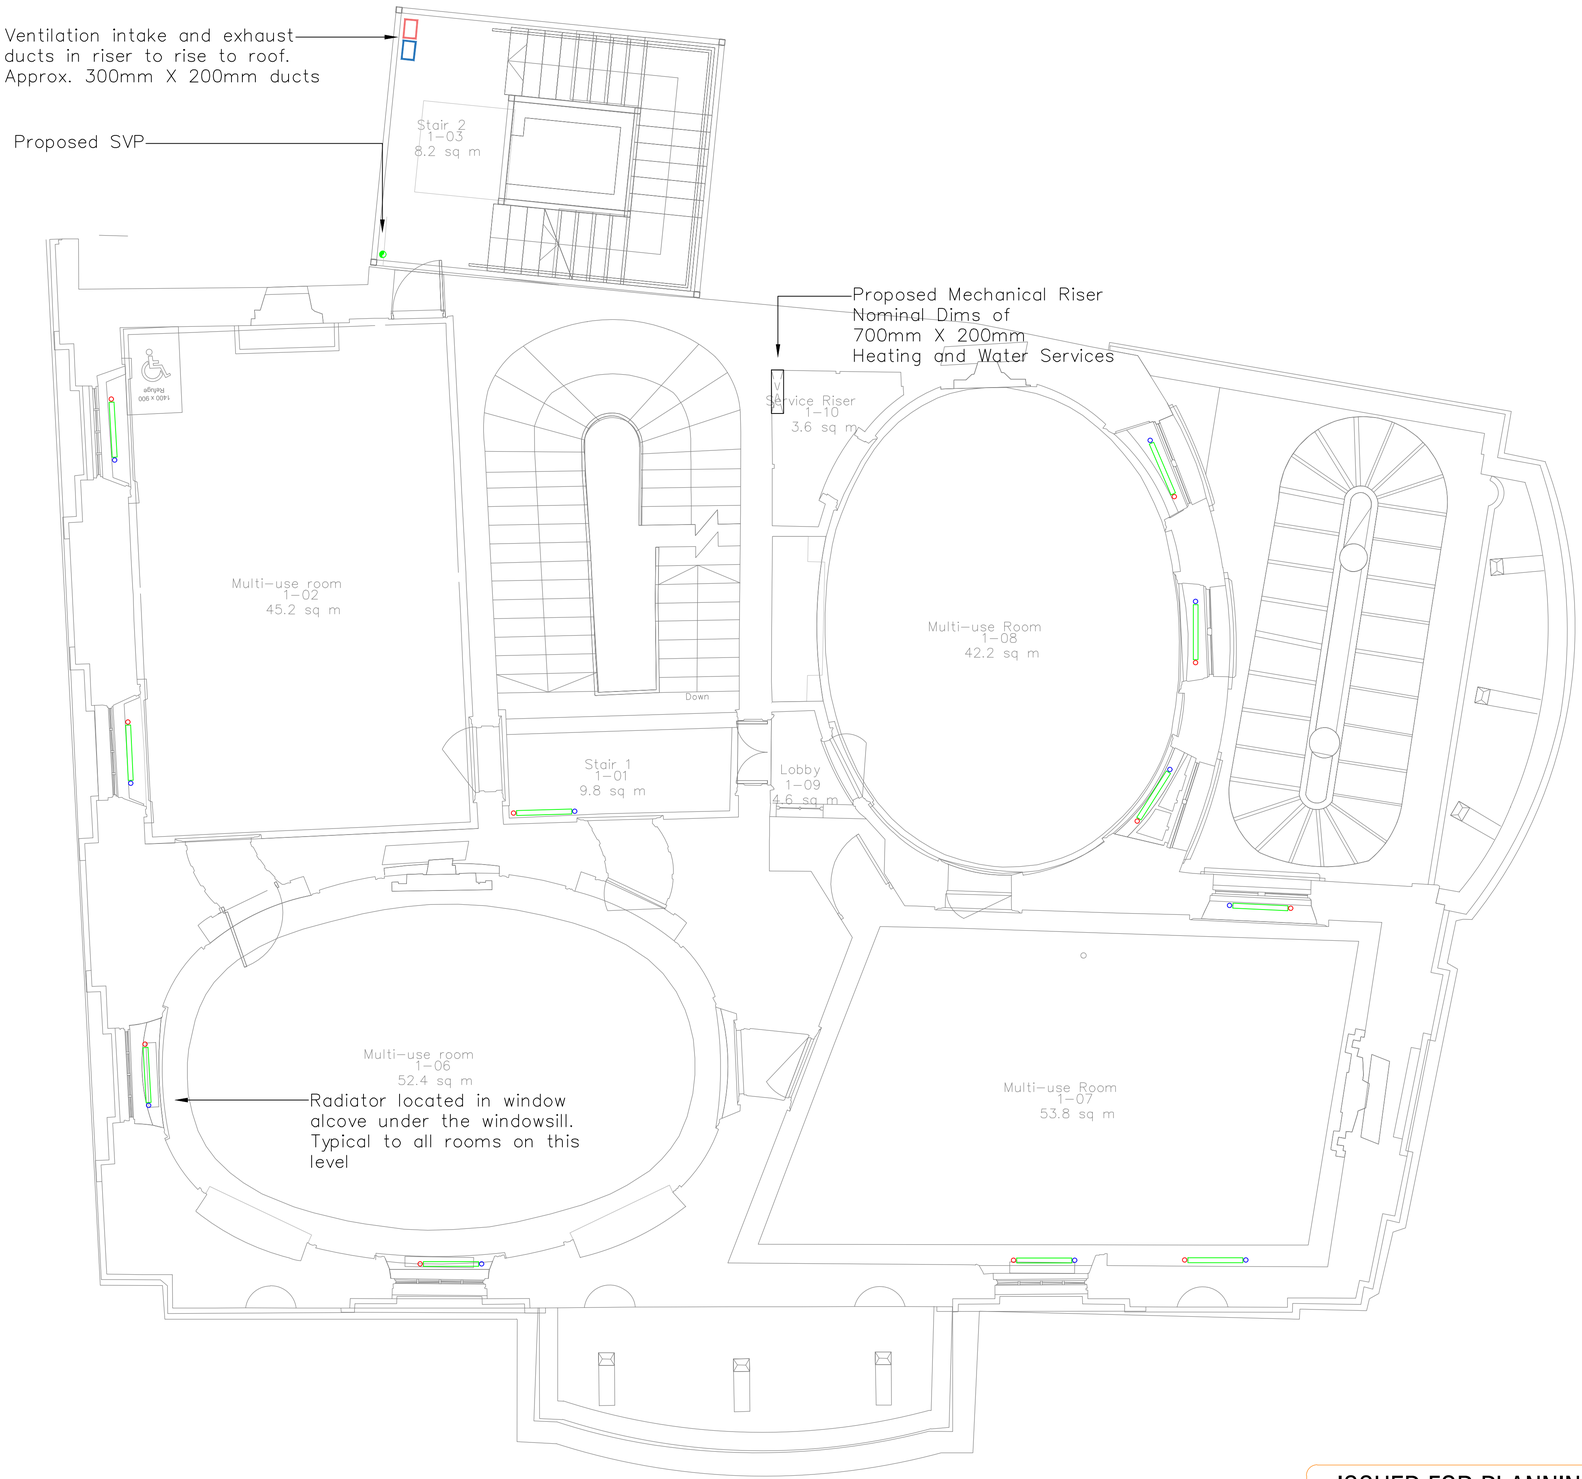

ISSUED FOR PLANNING

0 1 2 3 4 5
METRES

Revision	Issue: P-Preliminary T-Tender CN-Construction A-Approval I-Information	Date	Checked

Revision	Issue: P-Preliminary T-Tender CN-Construction A-Approval I-Information	Date	Checked
	Issued for Planning.	15-02-2024 PL1	D.M.

HOMAN O'BRIEN
Engineering Excellence.
Consulting Engineers
89 Booterstown Avenue, Blackrock, Co. Dublin.
Telephone: 2056300, Fax: 2056301
E-mail: info@homanobrien.ie
Web: www.homanobrien.ie

Newcomen Bank.

Mechanical Services Installation

First Floor Level
Plant & Services Layout – Sketch

Howley Hayes Architects.
19 Rock Hill,
Blackrock,
Co. Dublin.

Drawing Number	Date	Scale	Drawn	Checked	Issue
2036-SK-M03	25-02-2021	Refer to Scalebar	J.S.	B.H.	PL1