REVISION SCHEDULE				
REV. NO.	REV. DESCRIPTION	REV. DATE	SIGNATURE	CHECKED
PL1	ISSUED FOR PLANNING	04/08/2023	BF	AL
PL2	ISSUED FOR PLANNING	08/08/2023	BF	AL
PL3	ISSUED FOR PLANNING	16/02/2024	KJD	AL

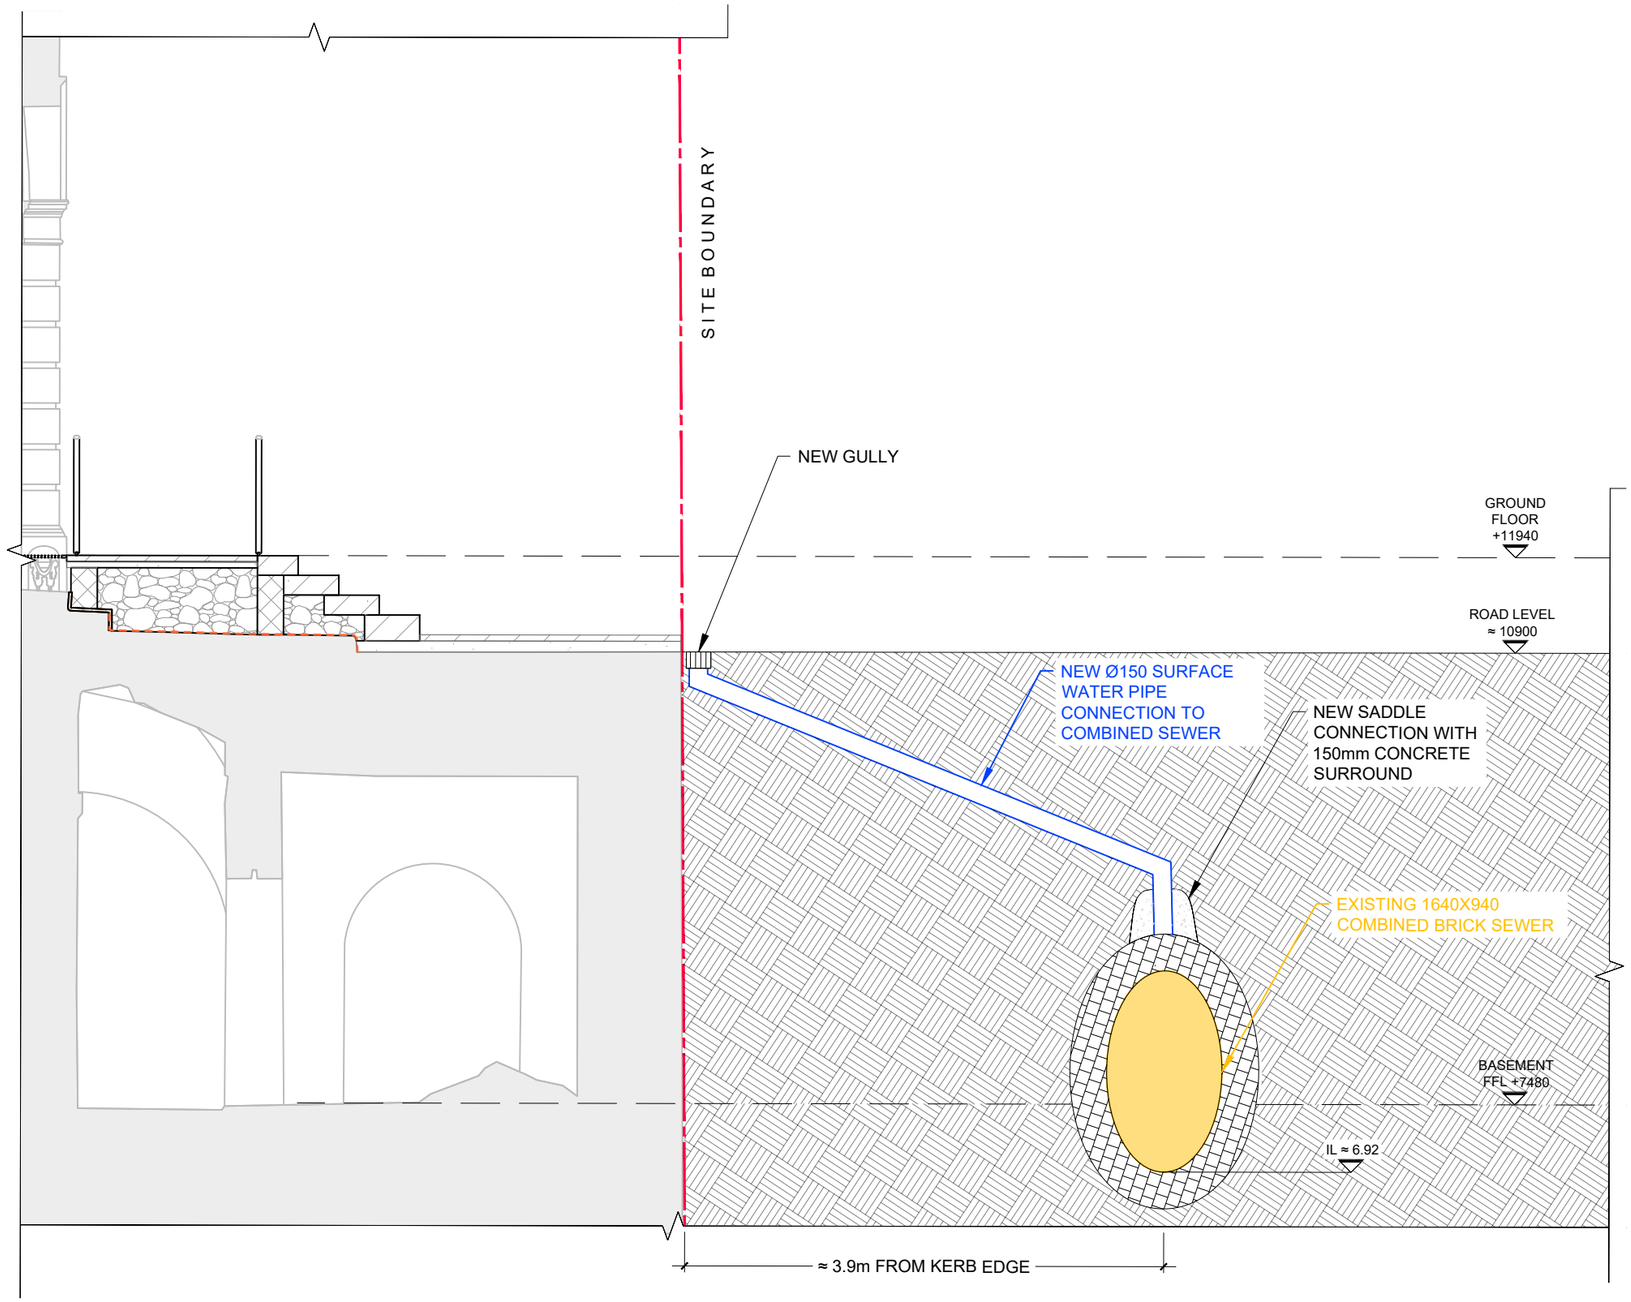

SCHEMATIC SECTION SHOWING NEW ROAD GULLIES TO EXISTING COMBINED SEWER

SCALE 1:50

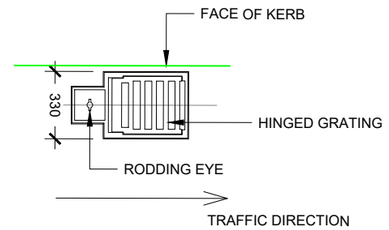

CHAMBER PLAN

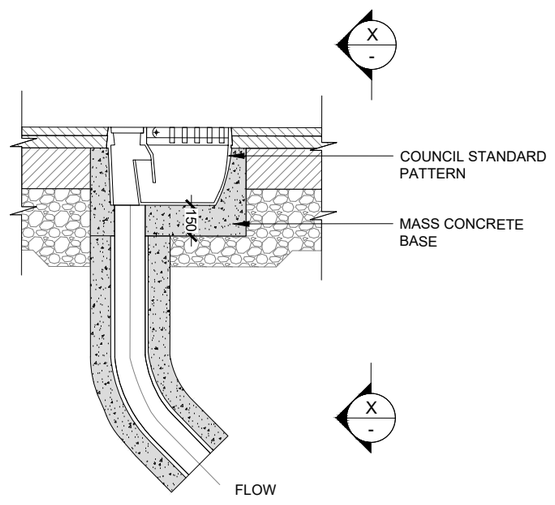

SECTION A-A

SEALED ROAD GULLY CONNECTION DETAIL

NOT TO SCALE

Drawing Stage:	Project Details:		Drawn by:	Checked by:	Approved by:	Date:	CORA CONSULTING ENGINEERS	Behan House, 10 Lower Mount Street, Dublin 2. D02 HT71 Tel: +353 (0)1 661 1100 e-mail: info@cora.ie Web: www.cora.ie					
PLANNING	Site Address:	NEWCOMEN BANK BUILDING	BF	AL	KO'M	01/08/2023							
	Client:	DUBLIN CITY COUNCIL	Project Name: NEWCOMEM BANK BUILDING			Scale: A.S. @ A3	Project Number: 2050						
	Architect:	HOWLEY HAYES COONEY											
	M&E Designer:	-	Drawing Title: SECTION A-A & ROAD GULLY DETAIL			Project: 2050	Originator: CORA	Zone: ZZ	Level: ZZ	Type: DR	Discipline: C	Drawing No: 005	Stage: PL	Revision: PL3
	Contractor:	-											