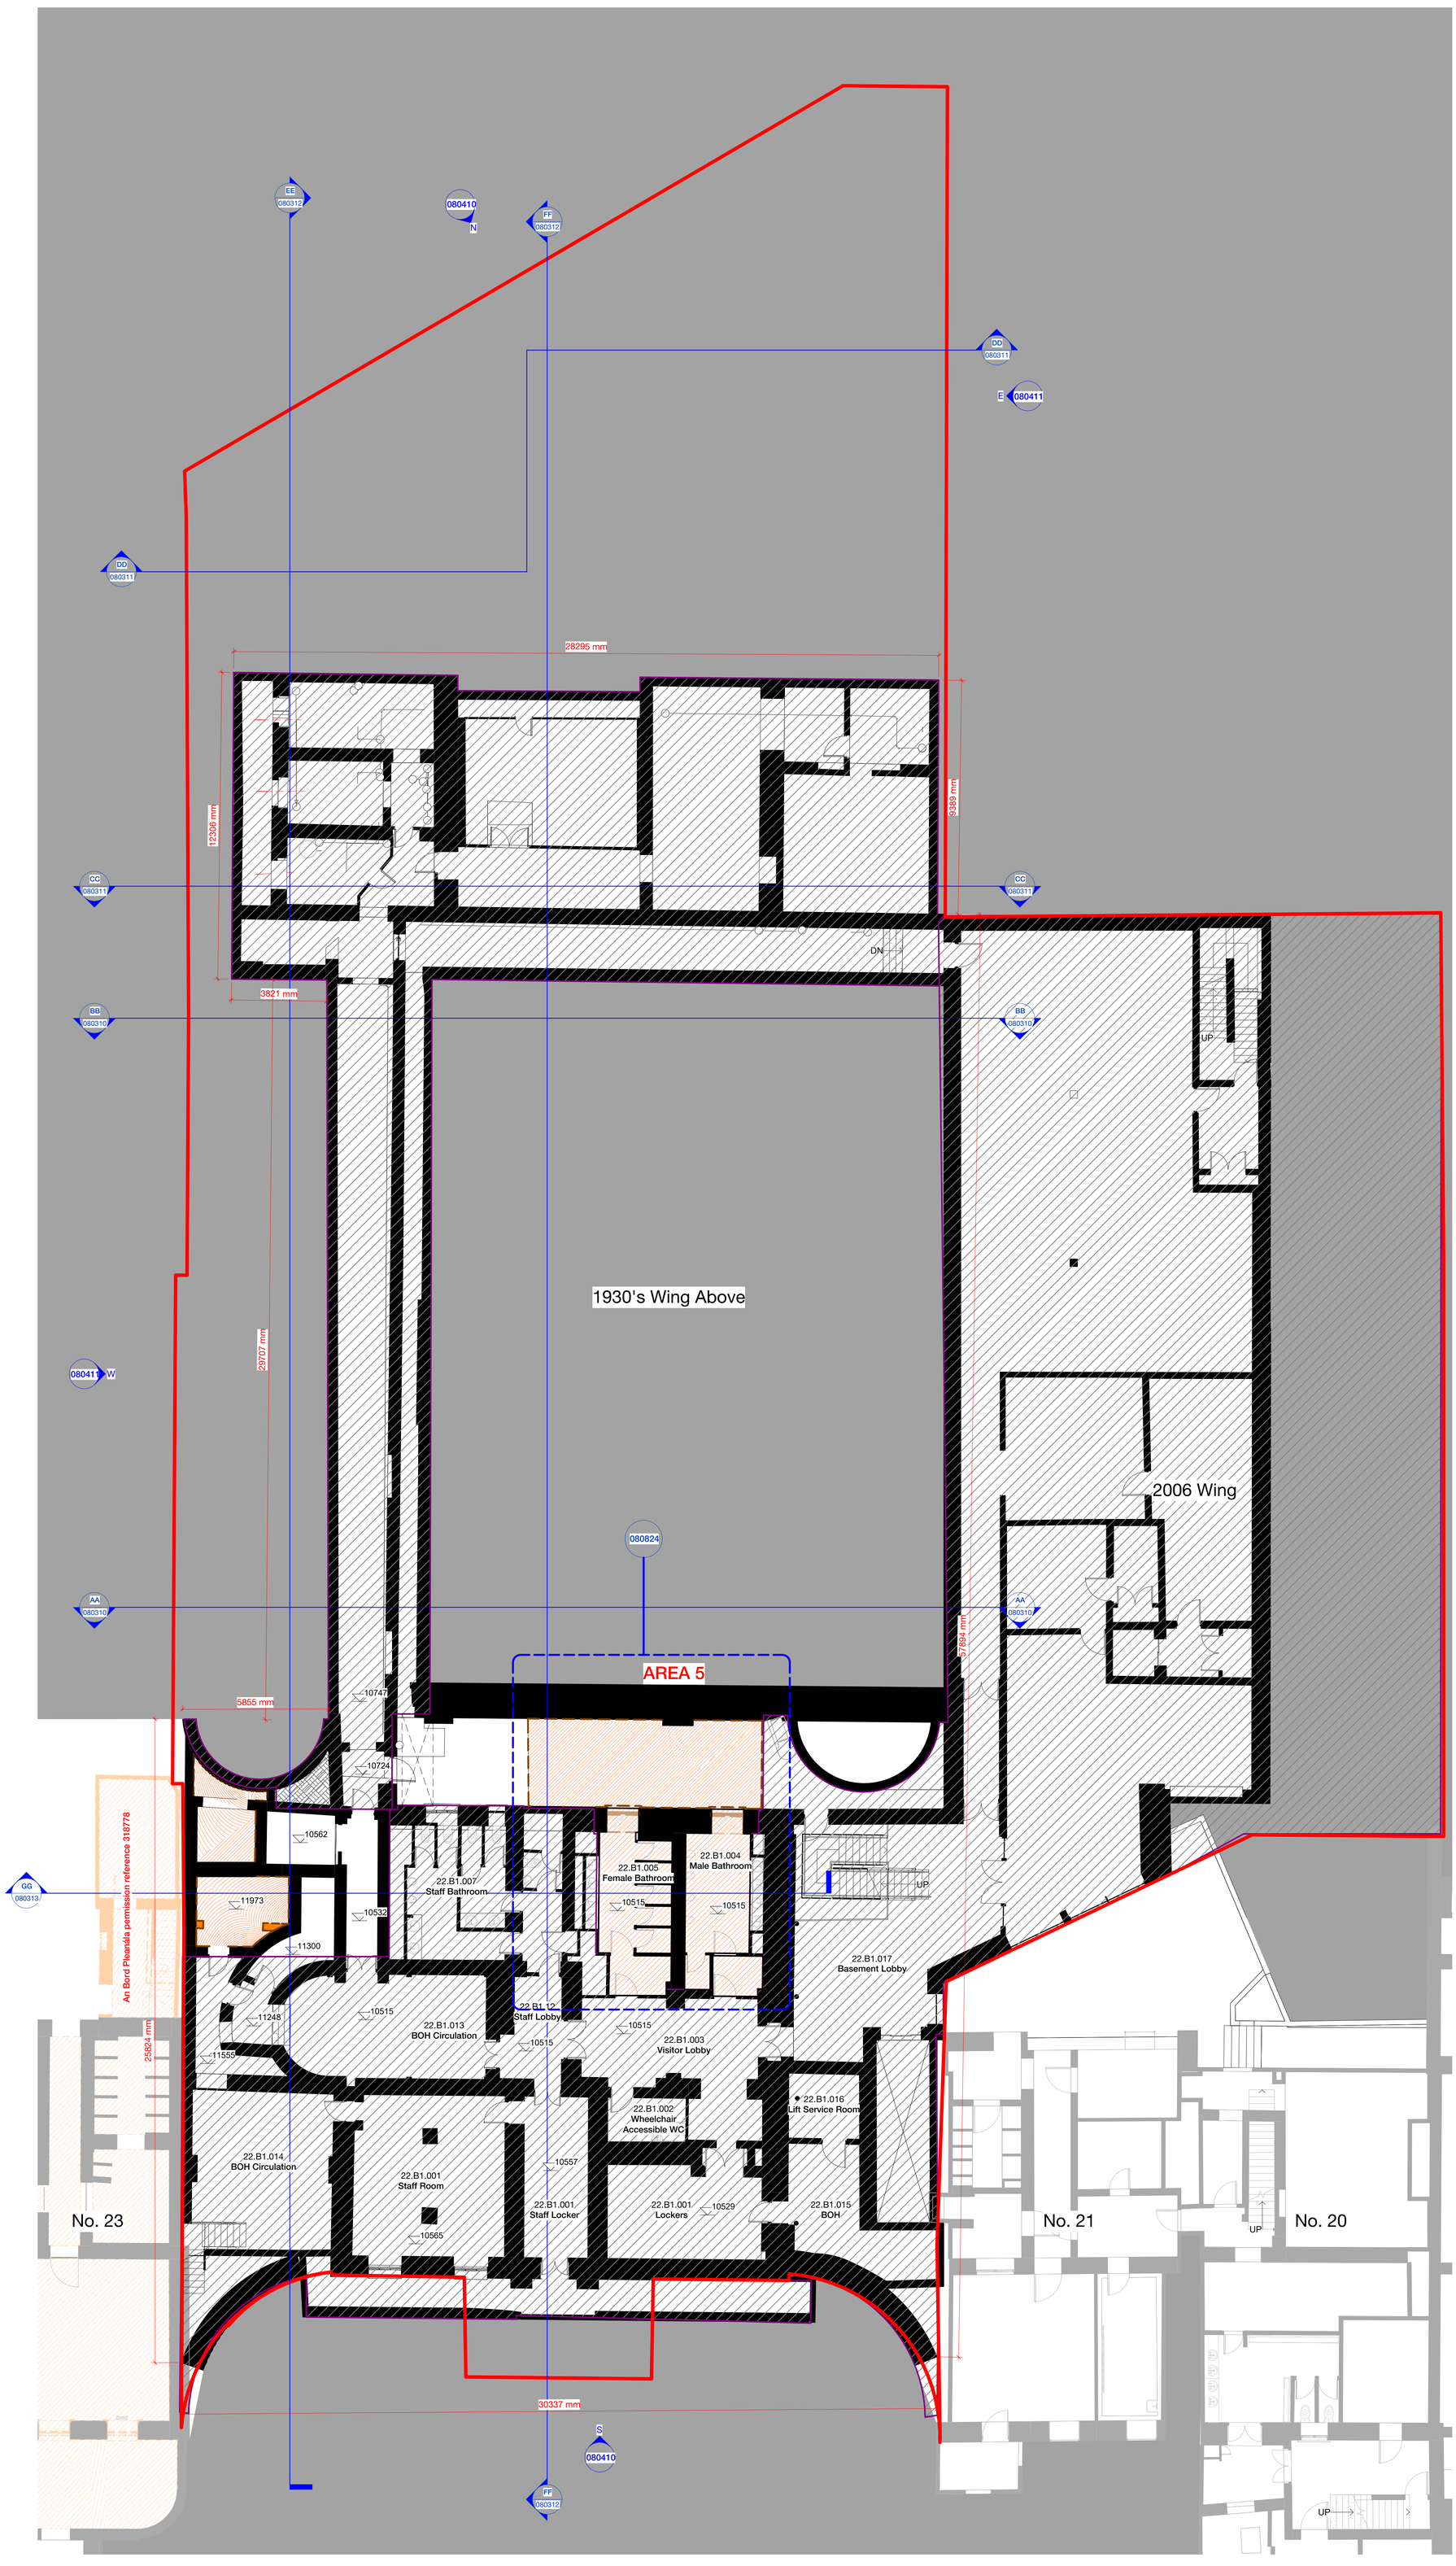

KEYPLAN

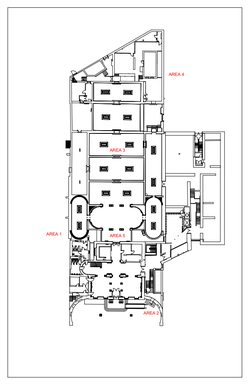

0 5 m 10 m
SCALE 1:100

N

Rev	Description	Date
P01	Part 8 Planning - For Review and Comment	10/11/23
P02	Part 8 Planning - Information	17/11/23
P03	Planning Part 8 - For Info	28/02/24
P04	Planning Part 8 - For Info	15/03/24

Copyright Hawkins\Brown Architects
No implied licence exists. This drawing should not be used to calculate areas for the purposes of valuation. Do not scale this drawing. All dimensions to be checked on the site by the contractor and such dimensions to be their responsibility. All work must comply with relevant British Standards and Building Regulations requirements. Drawing errors and omissions to be reported to the architect. To be read in conjunction with Architect's specification and other consultant information.

KEY

- Application Area
- Proposed Demolition
- Existing (Not part of Application)
- Consented: 3196/19
- Changes to Consented

Scale @ A0	Date	Job Number	Project
1 : 100	29/10/23	220152	Hugh Lane Gallery, Parnell Square North, Dublin 1, D01 F2X9
Drawn By	**Checked By**	**Status**	
CMN	AC	S2	
Drawing No.	**Rev**	**Purpose of Issue**	**Drawing**
PSL-HBA-HL-B1-DR-A-080210	P04	Issued for Information	Existing - Hugh Lane Gallery - Basement

The Greenway, Block C,
Ardilaun Court, 112-114
St Stephen's Green,
Dublin 2, D02 TD28

mail@hawkinsbrown.com
hawkinsbrown.com

Hawkins\
Brown