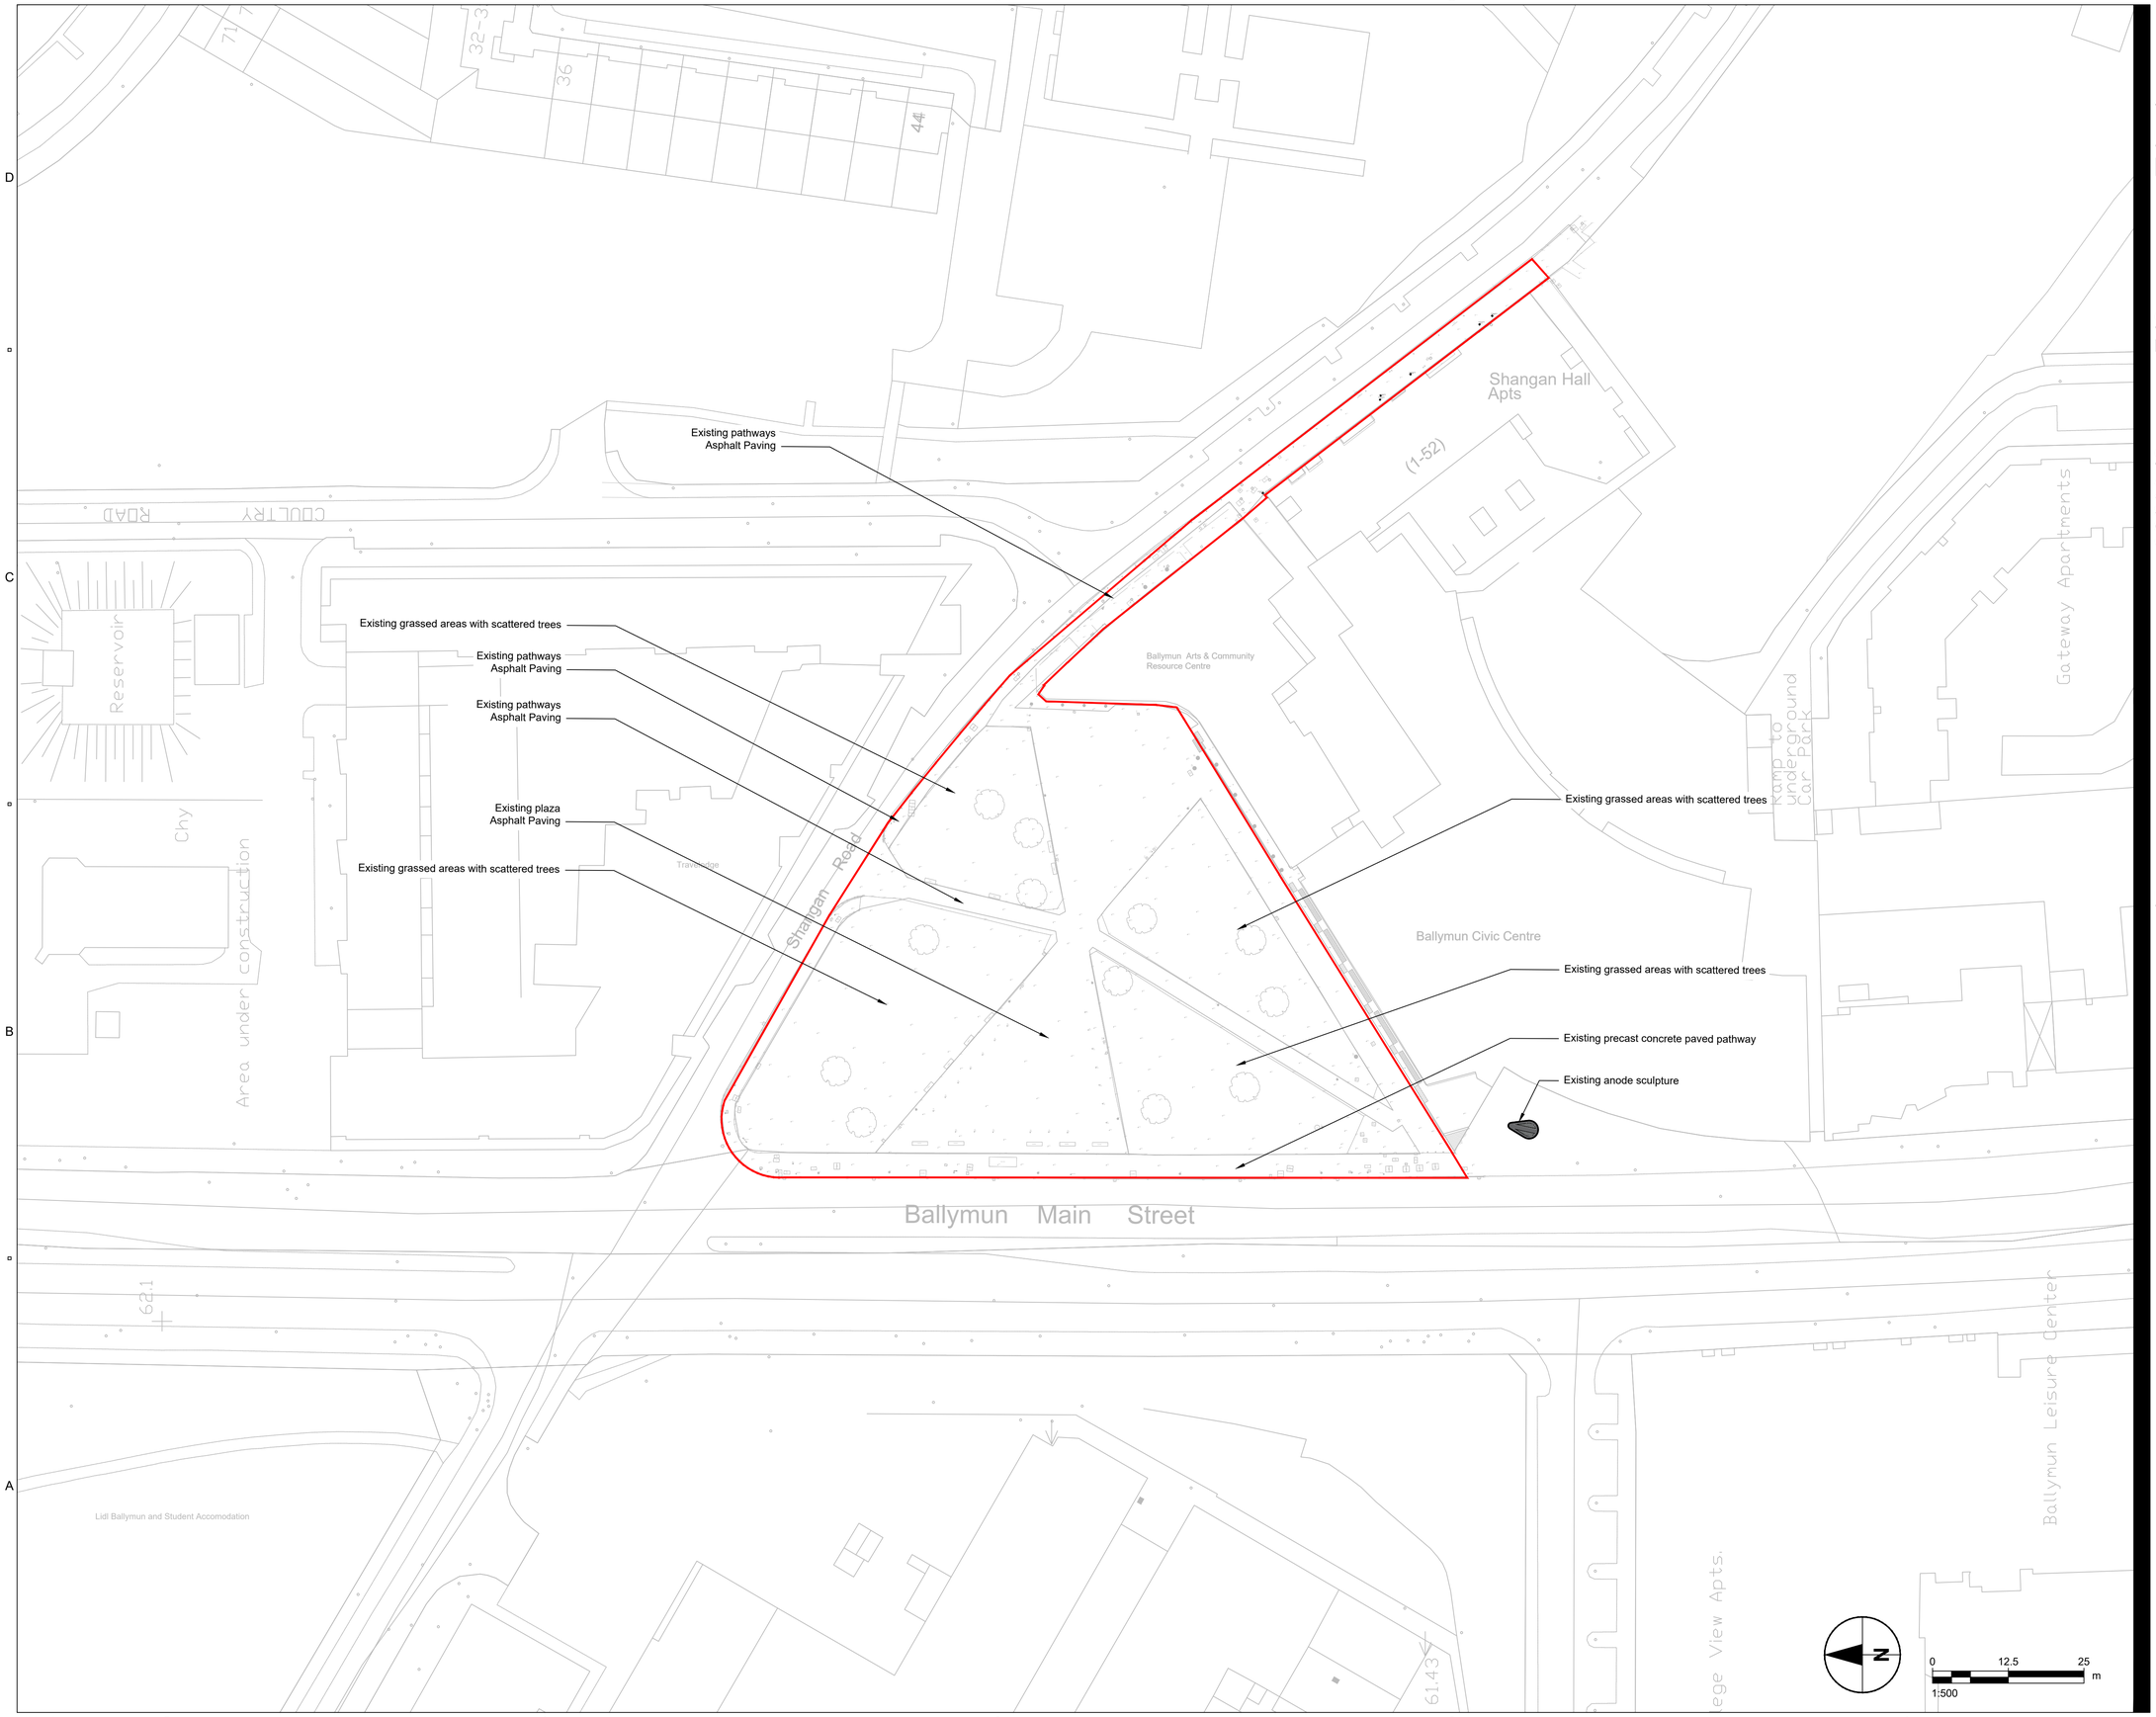

AECOM

PROJECT

BALLYMUN PLAZA

CLIENT

DUBLIN CITY COUNCIL

CONSULTANT

AECOM Ireland Limited
4th Floor Adelphi Plaza
St Georges Street, Dun Laoghaire
01 238 3100 tel
www.aecom.com

REGISTRATION

ISSUE/REVISION

I/R	DATE	DESCRIPTION
B	23/06/2021	ISSUE FOR PLANNING
A	29/01/2021	ISSUE FOR PLANNING

PROJECT NUMBER

60556950

SHEET TITLE

Ballymun Plaza
Existing Site Plan

SHEET NUMBER

60556950-SHT-20-000-L-0002

ISO A1 594mm x 841mm

Approved: EF
Checked:RL
Designer: KC
Project Management Initials:
Project Drawing Number: 60556950-SHT-20-000-L-0002

Last saved by: CRAIG.SWEENEY(2021-01-27) Last Plotted: 2021-06-22
Filename: L:\LEGACY\IEDBL1FP001\IEDBL1FP001-V1PCC\DPE\TECH\TECH\AECOM-PROJECTS\2017\DCC BALLYMUN PLAZA\04CAD\4.1SHEETS\PLANNING\60556950-SHT-20-000-L-0002.dwg

Printed on ___% Post-Consumer Recycled Content Paper