DRG.No. M[53]–001

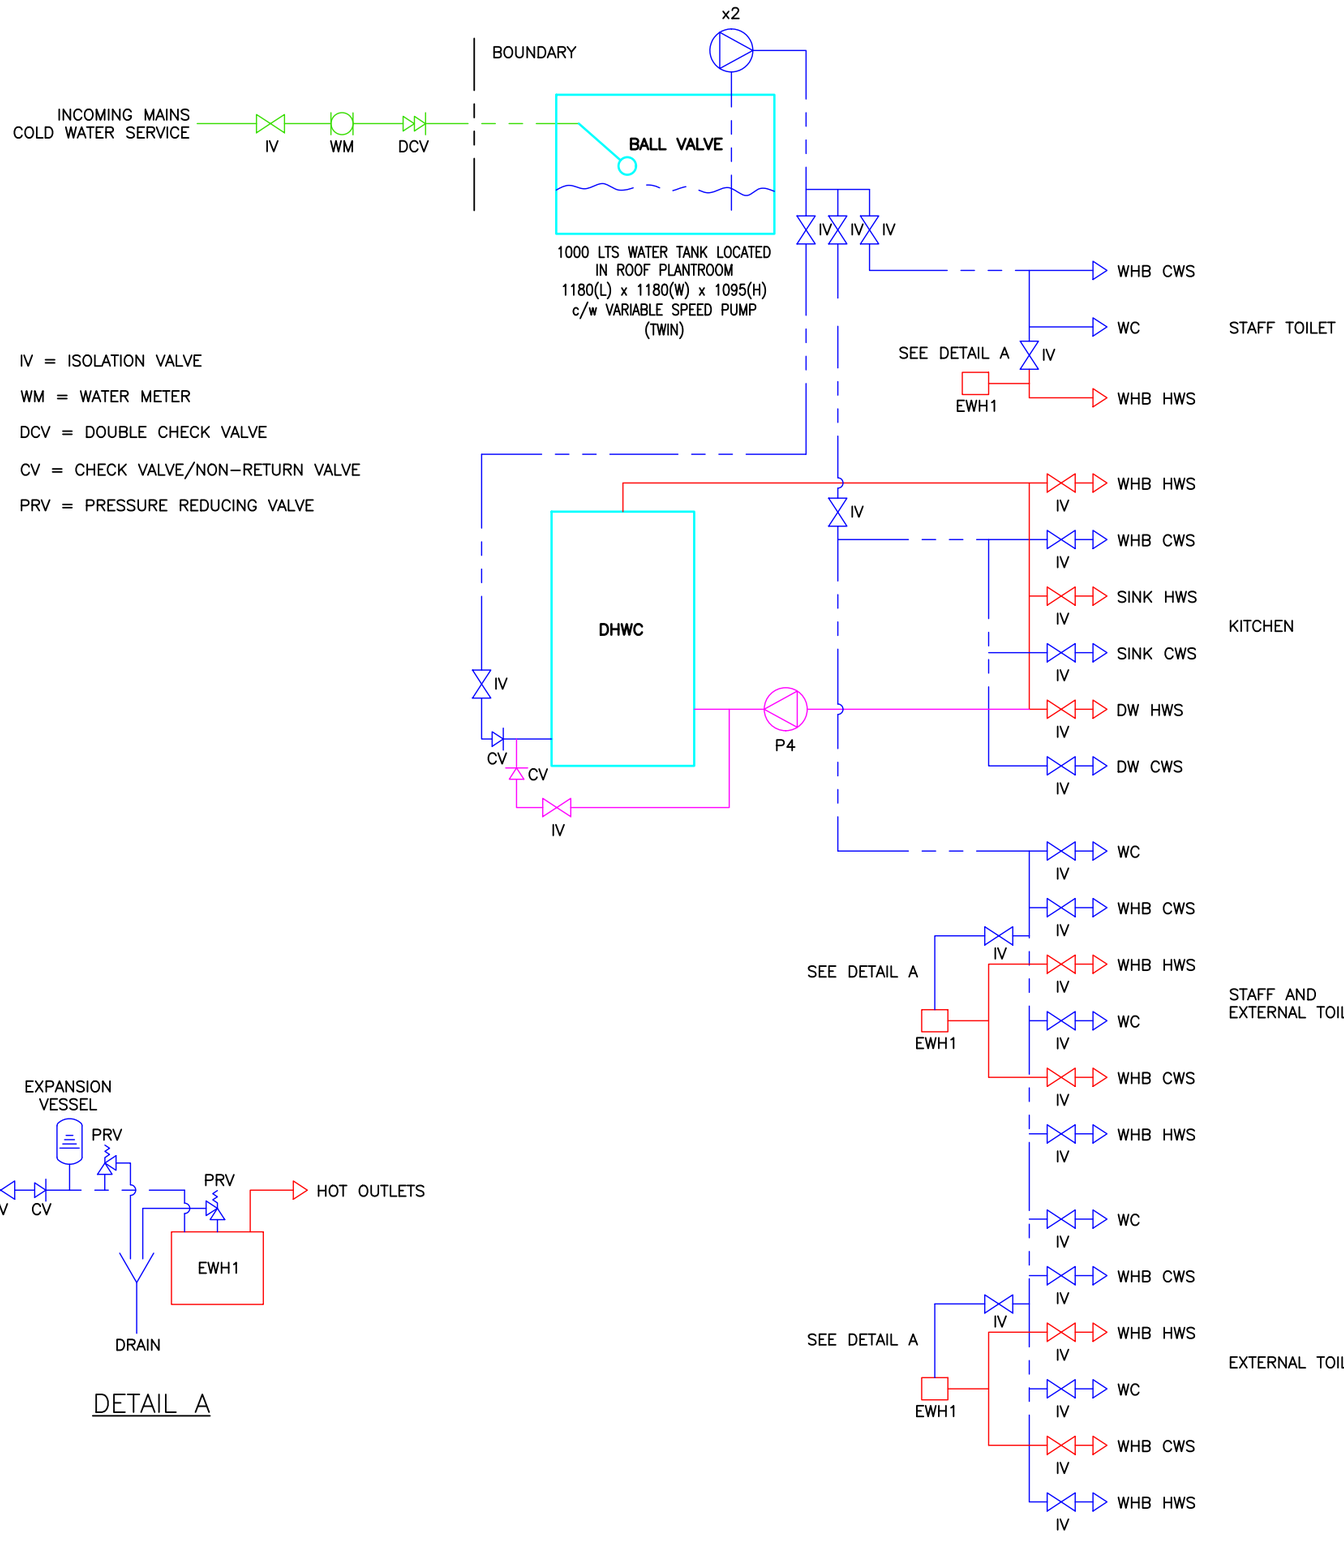

DETAIL A

Notated dimensions and/or levels to be used only. All dimensions and/or levels must be site checked by the Contractor prior to commencing any construction work. Any discrepancies must be reported to the Engineer. No assumptions are to be made regarding this drawing.

IMPORTANT : DO NOT SCALE FROM THIS DRAWING

This drawing is the copyright of FLN Consulting Engineers and must not be copied or reproduced without prior permission.

NOTE

SUMMARY:

- WATER SERVICES COPPER PIPE, PRESS-FIT FITTINGS
- HEATING STEEL PIPE, MEDIUM GRADE, THREADED
- INSULATED THROUGHOUT
- WATER SERVICES DISINFECTED
- HEATING DOSED WITH CORROSION INHIBITOR
- ISOLATING VALVES TO BE LEVER ACTION FULL BORE TYPE (DZR ON WATER SERVICES) (BUTTERFLY VALVES ABOVE 50mm)

REFER TO SPECIFICATION AND BoQ FOR ALL DETAILS OF EQUIPMENT, MATERIALS AND WORKMANSHIP.

ref	by	chk	date	revision
P2	ADC	DGA	03/11/21	MODIFIED TO REFLECT NEW LAYOUT.

FLN CONSULTING ENGINEERS
Second Floor
13 South Leinster Street
Dublin 2
Ireland
t: +353 (0)1 678 7832
www.flnconsult.com
info@flnconsult.com
GLASGOW • DUBLIN • AYR • INVERNESS

Drg Status: PRELIMINARY

Architect: BLACKWOOD ASSOCIATES

Contract: COIS ABHANN LIFFEY VALE BIODIVERSITY CENTRE

Title: WATER SCHEMATIC

Drn	Date	Chk	Date
ADC	FEB 2021	DGA	

Scale: NTS (or as shown) Current Rev: P2

JOB No. 3365

DRG. No. M[53]–001