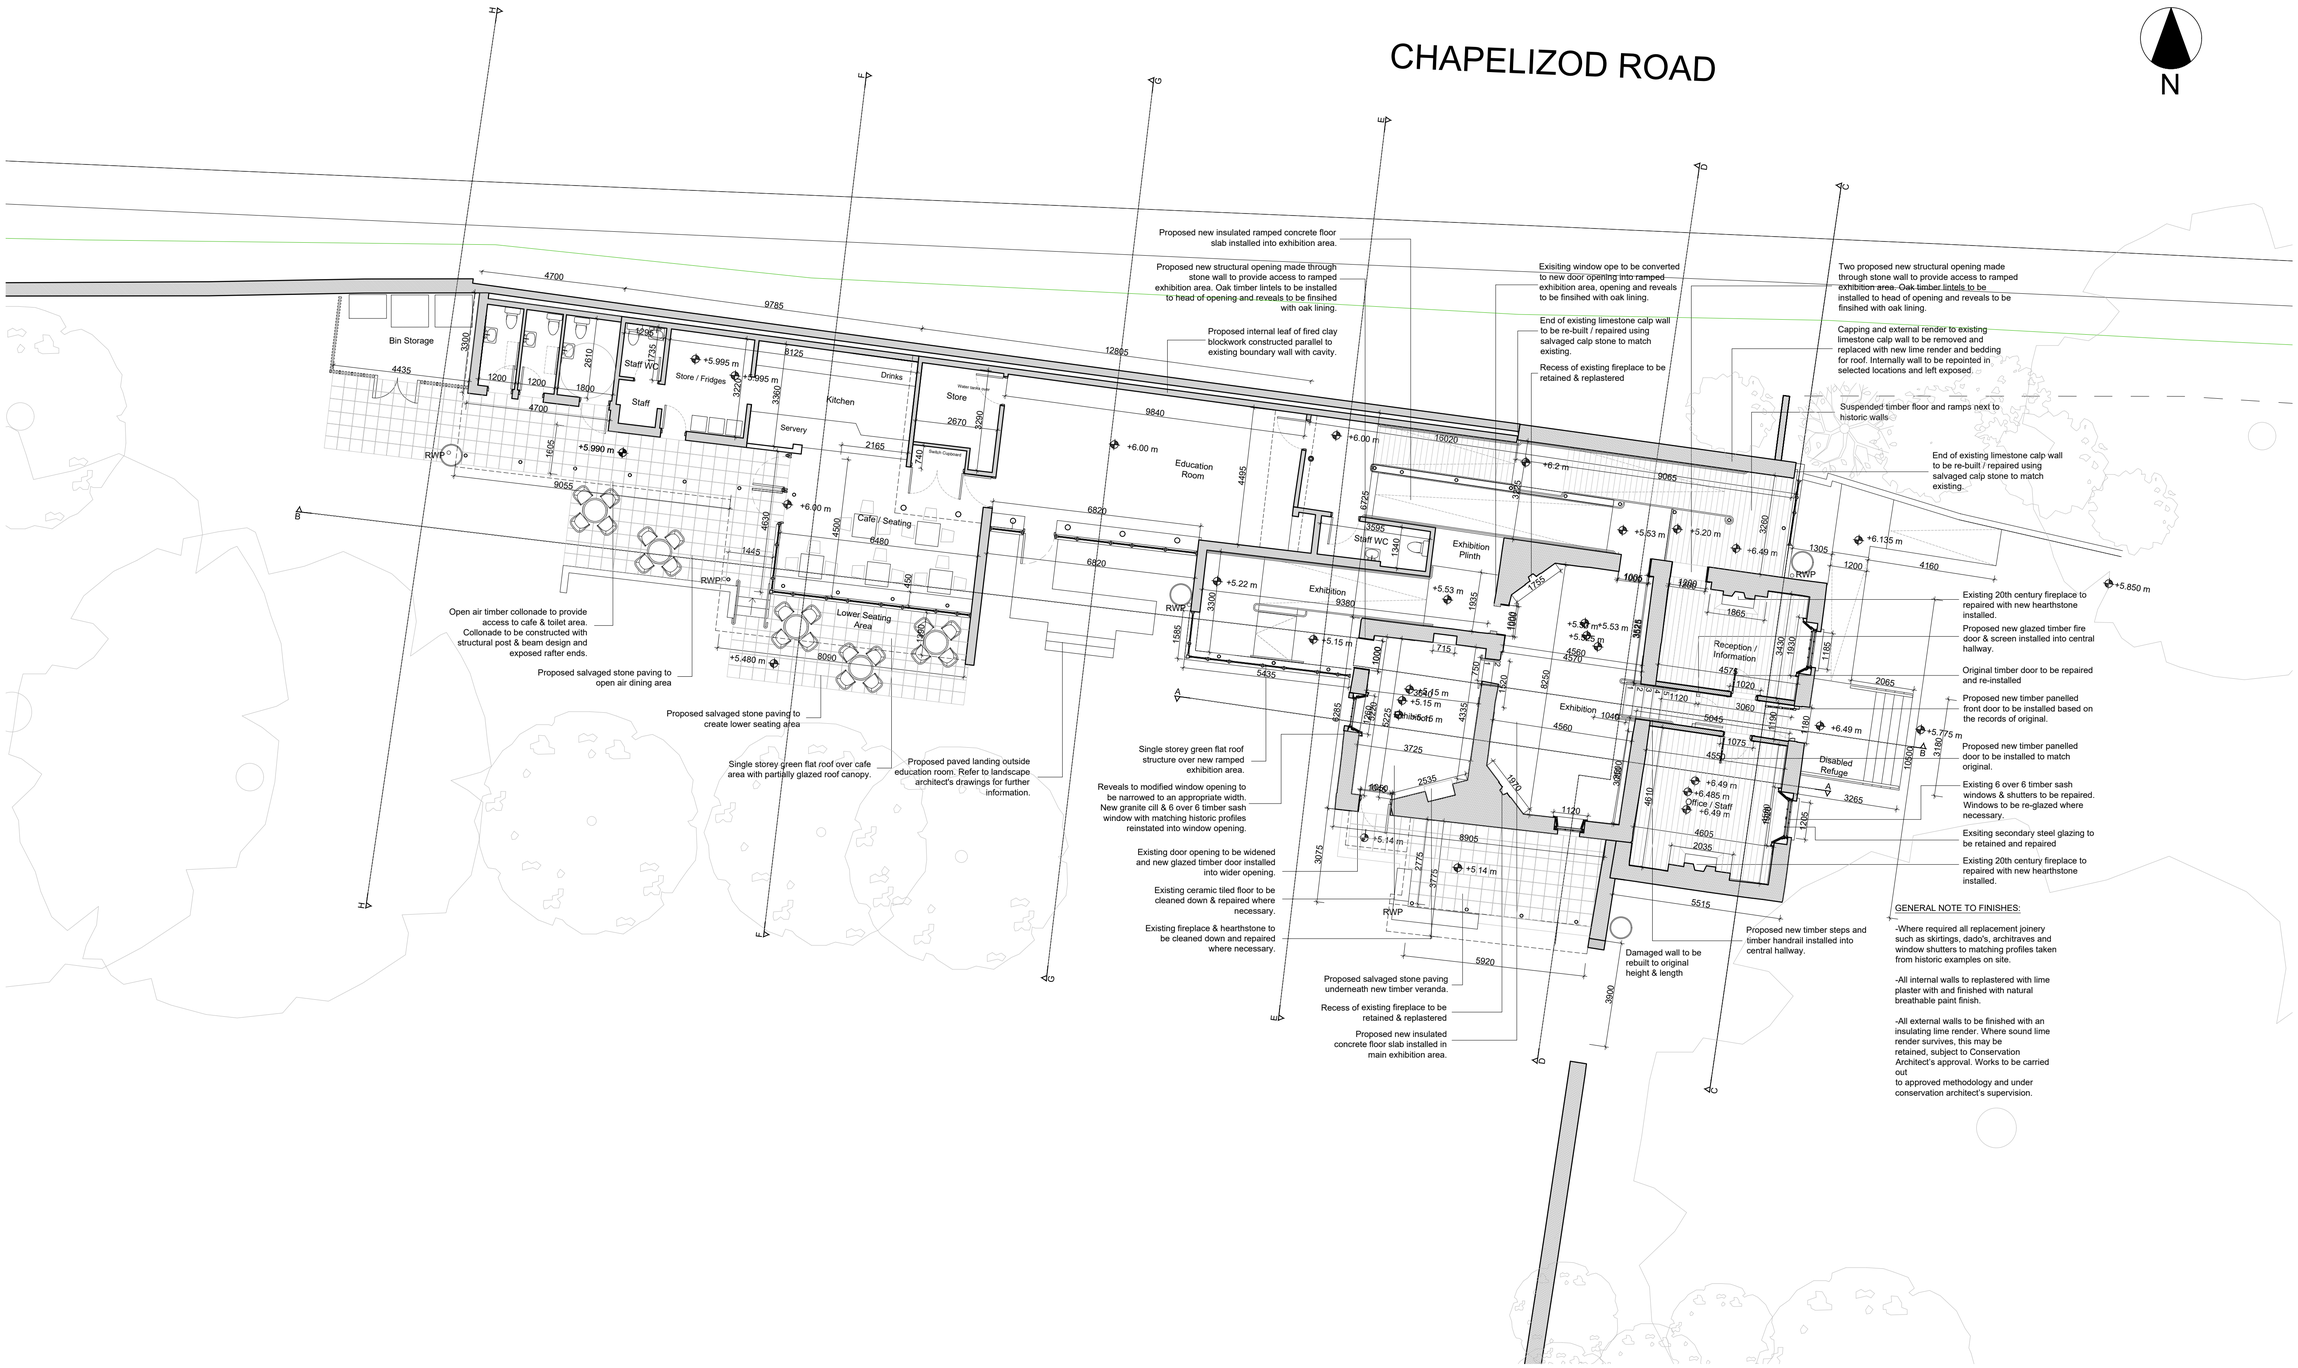

1 Proposed Lower Floor Plan
Scale 1:100

BLACKWOOD ASSOCIATES ARCHITECTS
20 STEPHEN ST. LOWER, DUBLIN 2
phone: (01) 478 4590
e-mail: studio@blackwood.ie

PLEASE NOTE:
- THIS DRAWING TO BE READ IN CONJUCTION WITH SPECIFICATIONS AND ALL OTHER CONSULTANTS DRAWING.
- ARCHITECTS TO BE INFORMED OF ANY DISCREPANCIES BEFORE WORK PROCEEDS
- DO NOT SCALE OFF DRAWINGS.
- THIS DRAWING IS COPYWRITTEN TO BLACKWOOD ASSOCIATES ARCHITECTS

N

NO.:	DATE:	REVISION:

NO.:	DATE:	REVISION:

PROJECT TITLE.:
Cois Abhann Liffey Vale
Biodiversity Centre
for
Dublin City Council

DRAWING TITLE.:
Proposed Lower Floor Plan

PROJECT NO.: 539-19	DRAWN BY: AJ / AB
SHEET SIZE: A1	CHECKED BY: AB
SCALE: 1:100 @ A1	DATE: 11/05/22
DRAWING NO.: 539-Pviii-12	REVISION: