© COPYRIGHT OF THIS DRAWING IS RESERVED BY DBFL CONSULTING ENGINEERS. NO PART SHALL BE REPRODUCED OR TRANSMITTED WITHOUT THEIR WRITTEN PERMISSION.

ON ORIGINAL

0 5 10 15 20 25 30 40 50mm

NOTES:

PROPOSED BELMAYNE MAIN STREET SECTION B-B

PROPOSED BELMAYNE AVENUE SECTION E-E

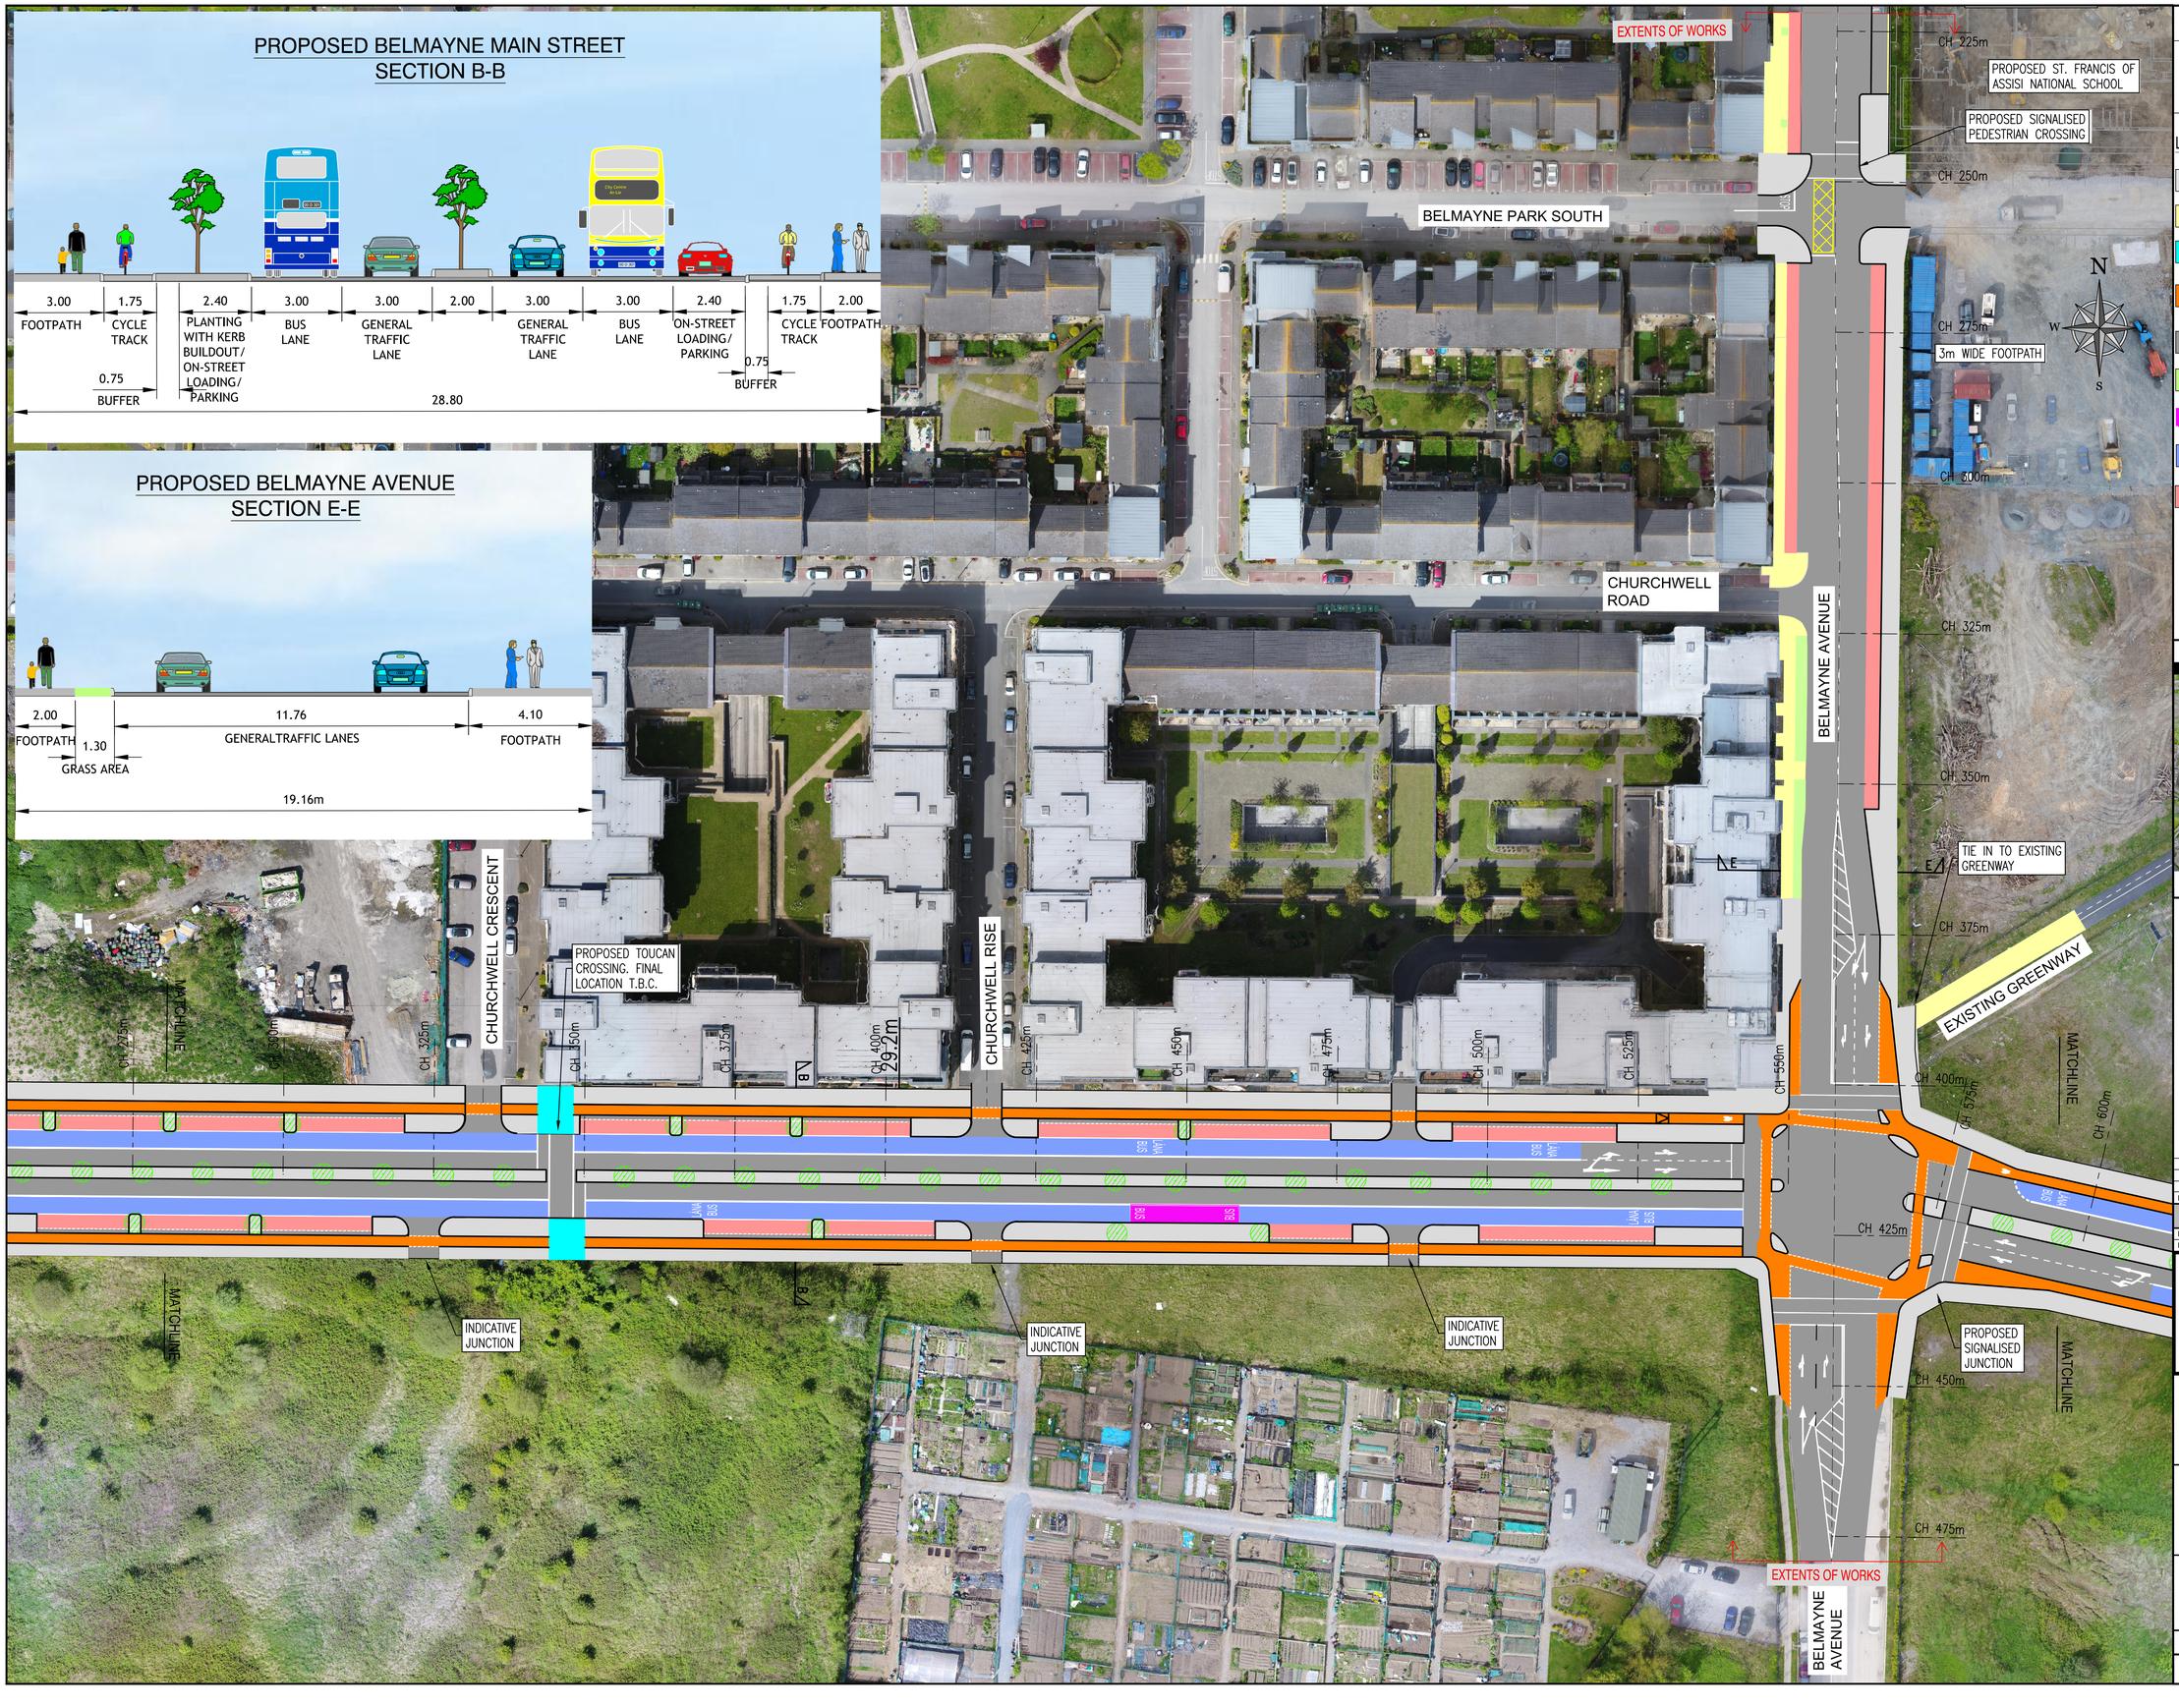

NOTES:

LEGEND:

- FOOTPATH / ISLAND
- EXISTING FOOTPATH TO BE RETAINED
- SHARED AREA
- CYCLE TRACK
- CARRIAGEWAY
- EXISTING GRASS AREA / VERGE TO BE MAINTAINED
- BUS STOP LOCATIONS
- NEW BUS LANE
- CAR PARKING
- PROPOSED LANDSCAPING SUBJECT TO DETAIL DESIGN

NOTE INDICATIVE JUNCTIONS ARE SUBJECT TO DETAIL DESIGN

KEY PLAN

REV.	DATE	DESCRIPTION	BY	CHKD.

PLANNING

DESIGNED	NCG	PREPARED	PPM
DATE	OCTOBER 2018	CHECKED	RJK

DBFL Consulting Engineers

DUBLIN OFFICE Ormond House, Upper Ormond Quay, Dublin 7, Ireland. PHONE +353 1 400 4000 FAX +353 1 400 4050

WATERFORD OFFICE Unit 2, The Chandlery, 1-2 O'Connell Street, Waterford, Ireland. PHONE +353 51 309 500 FAX +353 51 844 913

EMAIL info@dbfl.ie SITE www.dbfl.ie

PROJECT

BELMAYNE MAIN STREET & BELMAYNE AVENUE SCHEME

DRG. TITLE

PROPOSED GENERAL ARRANGEMENT SHEET 2 OF 5

CLIENT

DUBLIN CITY COUNCIL

SCALE	1:500 @A1	FILE REF.	170241-9030

DRG. NO. 170241-9032 .