ISO A1 594mm x 841mm

Approved: ____

Checked: ____

Designer: ____

Project Management Initials: ____

Last saved by: STEPHEN.CURRAN(2018-09-12) Last Plotted: 2018-09-12
Filename: \\IED\BL2FP001\IED\BL2FP001-V1\TP\ADMIN\ADMIN_GENERAL_DUBI\000_PROJECTS\FITZWILLIAM CYCLE ROUTE\03 EXECUTION\09 CAD\02 - SHEETS (DRAWINGS)\60529064_P_003_A.DWG

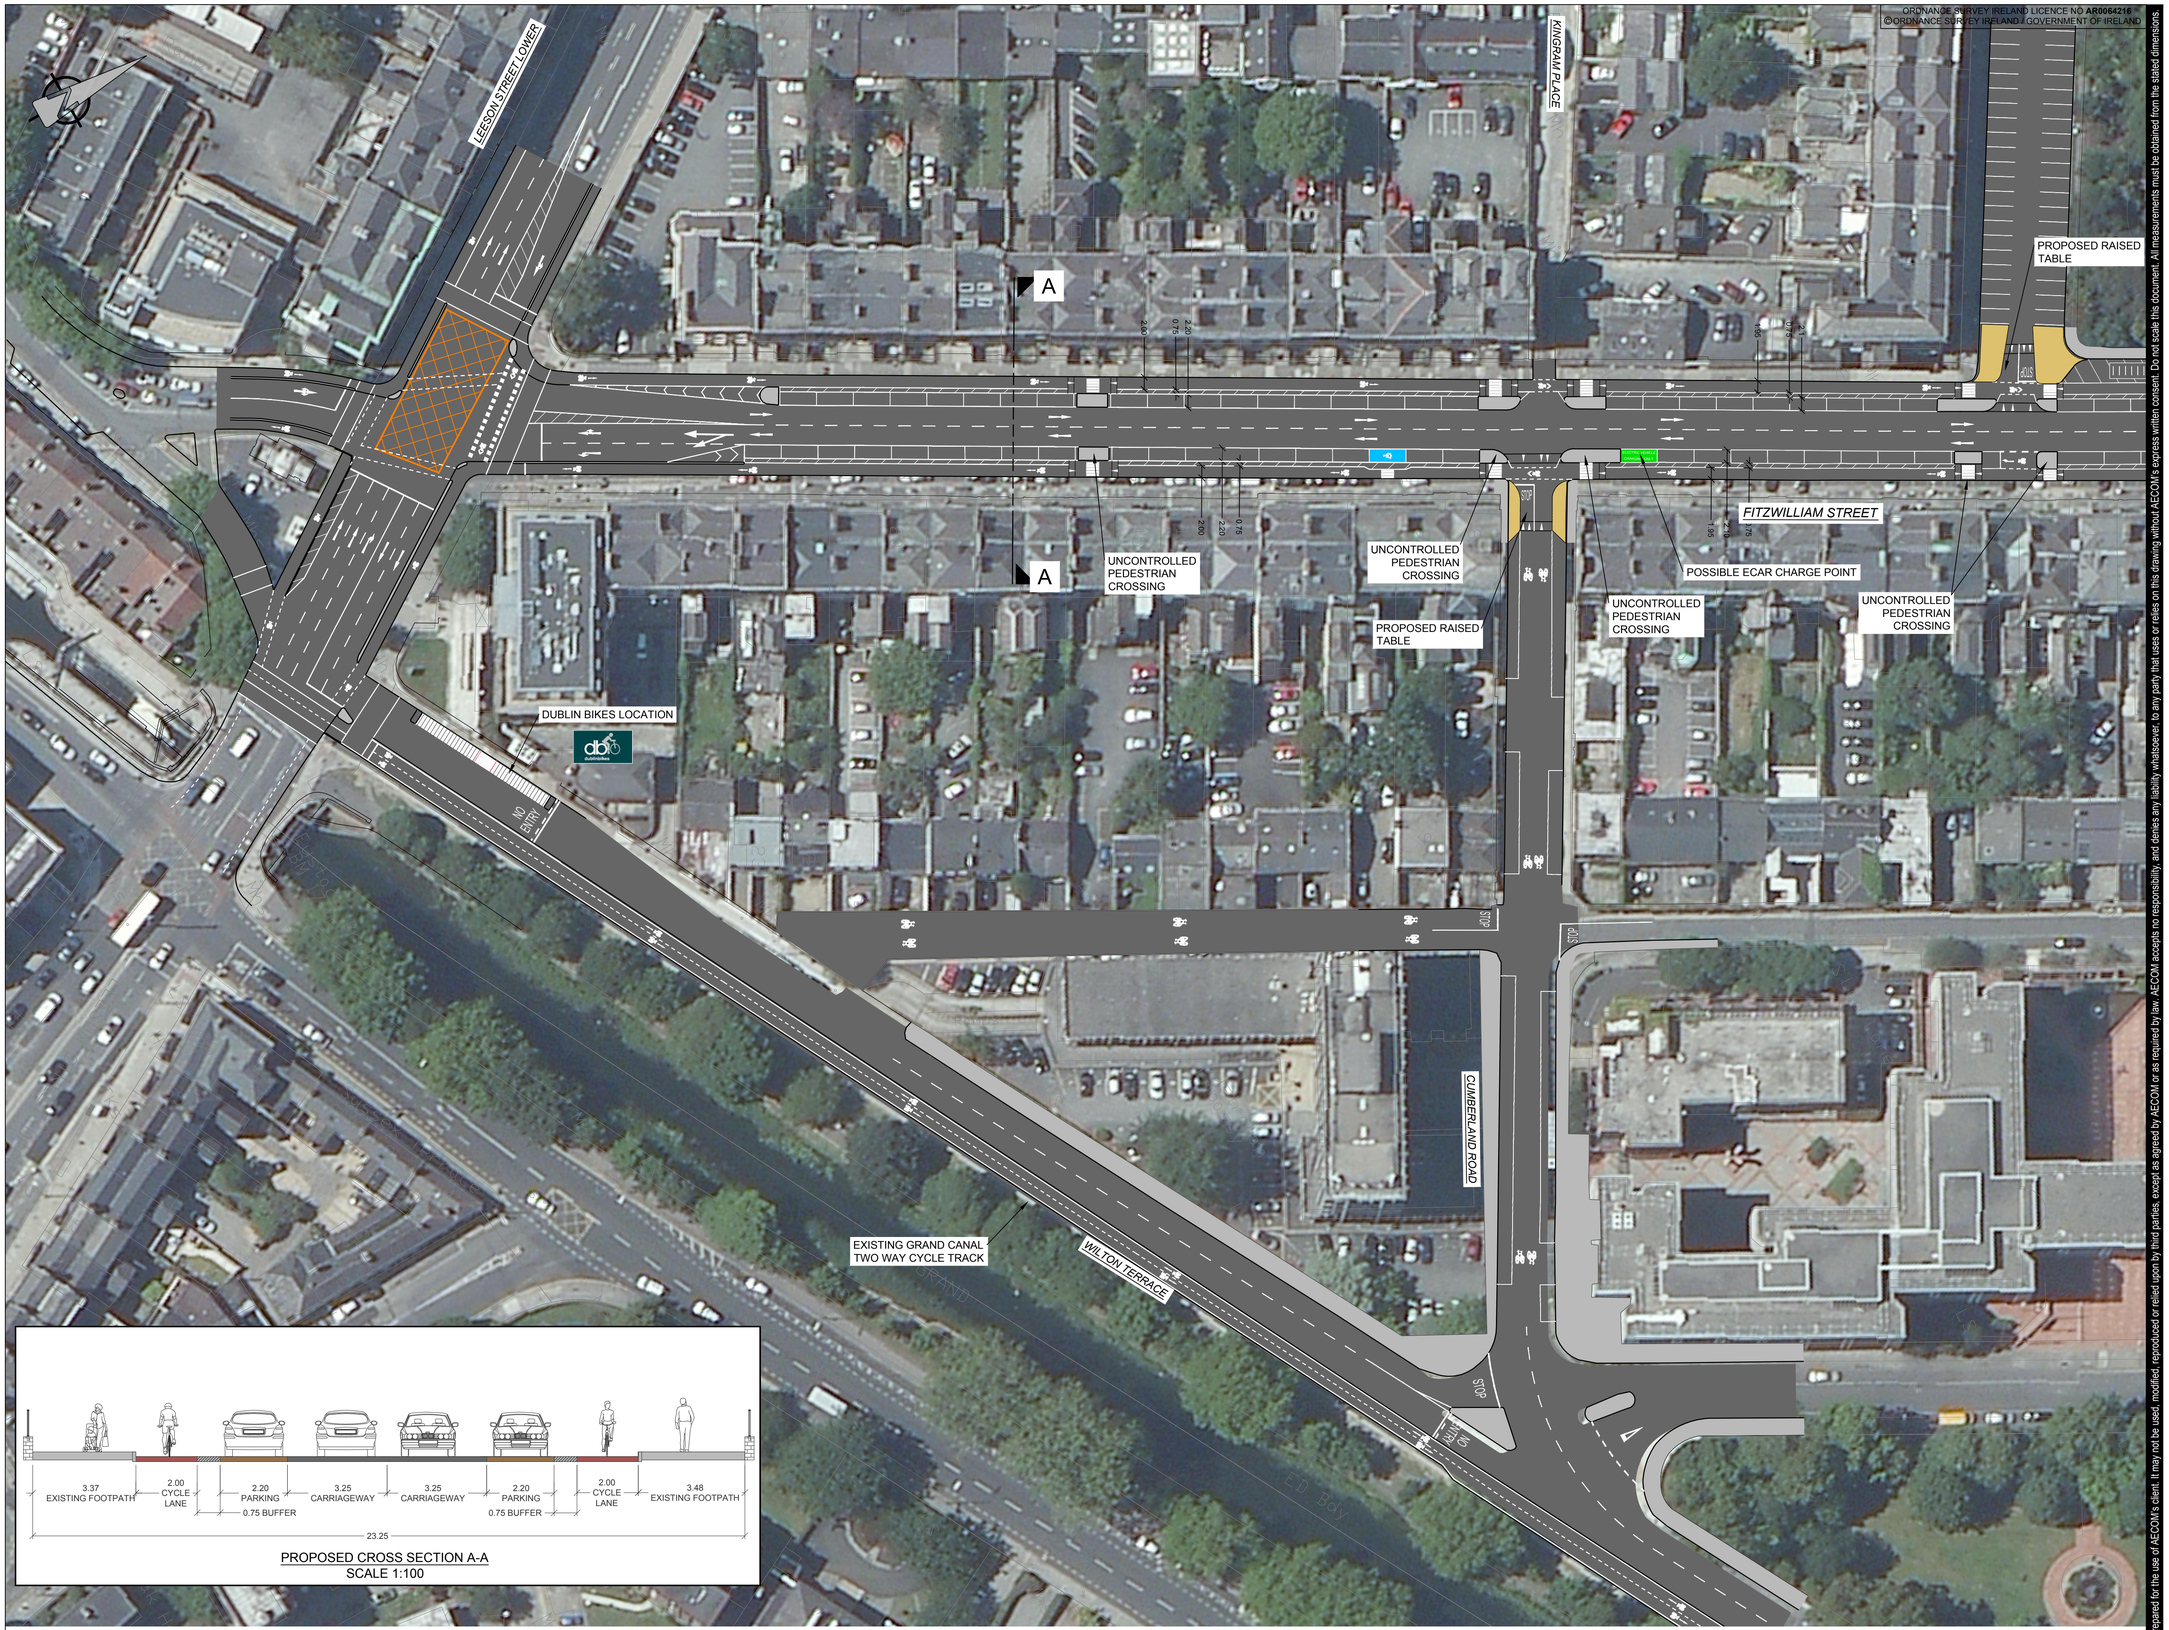

PROPOSED CROSS SECTION A-A
SCALE 1:100

0 5.0 10.0 20.0 30.0 40.0 50.0m

SCALE 1:500 @ A1; 1:1000 @ A3

ORDNANCE SURVEY IRELAND LICENCE NO **AR0064216**
©ORDNANCE SURVEY IRELAND / GOVERNMENT OF IRELAND

A | **NON-STATUTORY PUBLIC CONSULTATION**

003.1 | Scale: 1:500

Printed on ___% Post-Consumer Recycled Content Paper

This drawing has been prepared for the use of AECOM's client. It may not be used, modified, reproduced or relied upon by third parties, except as agreed by AECOM or as required by law. AECOM accepts no responsibility, and denies any liability whatsoever, to any party that uses or relies on this drawing without AECOM's express written consent. Do not scale this document. All measurements must be obtained from the stated dimensions.

AECOM

PROJECT

Fitzwilliam Cycle Route

CLIENT

Comhairle Cathrach Bhaile Átha Cliath
Dublin City Council

NTA
Údarás Náisiúnta Iompair
National Transport Authority

CONSULTANT

AECOM
Adelphi Plaza
George's Street Upper
Dun Laoghaire Co.Dublin
Tel:+353(0)1 2383100 Fax:+353(0)1 2383199
www.aecom.com

Representations in relation to these proposals may be made in writing to:

The Executive Manager,
Environment & Transportation Department,
Block 2 Floor 6, Civic Offices,
Wood Quay,
Dublin 8.

Or by email to
fitzwilliamimprovements@dublincity.ie

ISSUE/REVISION

I/R	DATE	DESCRIPTION
A	SEPT' 2018	PUBLIC CONSULTATION

KEY PLAN

PROJECT NUMBER

60529064

SHEET TITLE

GENERAL ARRANGEMENT
EMERGING PREFERRED OPTION
SHEET 1 OF 3

SHEET NUMBER

003.1

ISO A1 594mm x 841mm
Project Management Initials: ____ Designer: ____ Checked: ____ Approved: ____
Last saved by: STEPHEN.CURRAN (2018-09-12) Last Plotted: 2018-09-12
Filename: \\IEDBL2FP001\IEDBL2FP001-V1\TPADMIN\ADMIN_GENERAL_DUB\000_PROJECTS\FITZWILLIAM CYCLE ROUTE\03 EXECUTION\09 CAD\02 - SHEETS (DRAWINGS)\60529064_P_003_A.DWG

©ORDNANCE SURVEY IRELAND LICENCE NO **AR0064216**
©ORDNANCE SURVEY IRELAND / GOVERNMENT OF IRELAND

FITZWILLIAM SQUARE SOUTH

FITZWILLIAM SQUARE NORTH

BAGGOT STREET LOWER

PROPOSED CYCLE PARKING

PROPOSED CYCLE PARKING

POSSIBLE ECAR CHARGE POINT

PROPOSED RAISED TABLE

DUBLIN BIKES LOCATION (TO REMAIN IN PLACE)

PROPOSED RAISED TABLE

B

PROPOSED CYCLE PARKING

PROPOSED CYCLE PARKING

FITZWILLIAM STREET

UNCONTROLLED PEDESTRIAN CROSSING

UNCONTROLLED PEDESTRIAN CROSSING

B

PROPOSED CYCLE PARKING

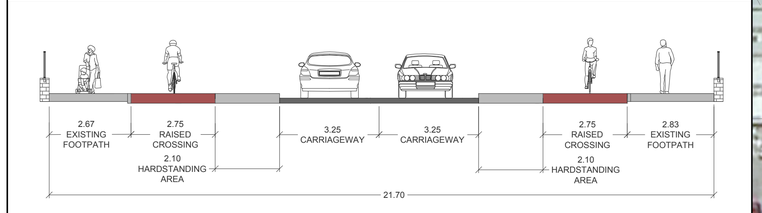

PROPOSED CROSS SECTION B-B
SCALE 1:100

0 5.0 10.0 20.0 30.0 40.0 50.0m

SCALE 1:500 @ A1; 1:1000 @ A3

ORDNANCE SURVEY IRELAND LICENCE NO **AR0064216**
©ORDNANCE SURVEY IRELAND / GOVERNMENT OF IRELAND

A	**NON-STATUTORY PUBLIC CONSULTATION**
003.2	Scale: 1:500

Printed on ___% Post-Consumer Recycled Content Paper

This drawing has been prepared for the use of AECOM's client. It may not be used, modified, reproduced or relied upon by third parties except as agreed by AECOM or as required by law. AECOM accepts no responsibility, and denies any liability whatsoever, to any party that uses or relies on this drawing without AECOM's express written consent. Do not scale this document. All measurements must be obtained from the stated dimensions.

AECOM

PROJECT

Fitzwilliam Cycle Route

CLIENT

Comhairle Cathrach Bhaile Átha Cliath
Dublin City Council

NTA
Údarás Náisiúnta Iompair
National Transport Authority

CONSULTANT

AECOM
Adelphi Plaza
George's Street Upper
Dun Laoghaire Co.Dublin
Tel:+353(0)1 2383100 Fax:+353(0)1 2383199
www.aecom.com

Representations in relation to these proposals may be made in writing to:

The Executive Manager,
Environment & Transportation Department,
Block 2 Floor 6, Civic Offices,
Wood Quay,
Dublin 8.

Or by email to
fitzwilliamimprovements@dublincity.ie

ISSUE/REVISION

I/R	DATE	DESCRIPTION
A	SEPT' 2018	PUBLIC CONSULTATION

KEY PLAN

PROJECT NUMBER

60529064

SHEET TITLE

GENERAL ARRANGEMENT
EMERGING PREFERRED OPTION
SHEET 2 OF 3

SHEET NUMBER

003.2

ISO A1 594mm x 841mm

Approved: ____

Checked: ____

Designer: ____

Project Management Initials: ____

ORDNANCE SURVEY IRELAND LICENCE NO **AR0064216**
©ORDNANCE SURVEY IRELAND / GOVERNMENT OF IRELAND

MERRION SQUARE SOUTH

MERRION SQUARE NORTH

DUBLIN BIKES LOCATION

PROPOSED CYCLE PARKING

PROPOSED CYCLE PARKING

ECAR CHARGE POINT

DUBLIN BIKES STATION (TO REMAIN IN PLACE)

FITZWILLIAM STREET

ECAR CHARGE POINT

PROPOSED CYCLE PARKING

UNCONTROLLED PEDESTRIAN CROSSING

UNCONTROLLED PEDESTRIAN CROSSING

MOUNT STREET LOWER

C

C

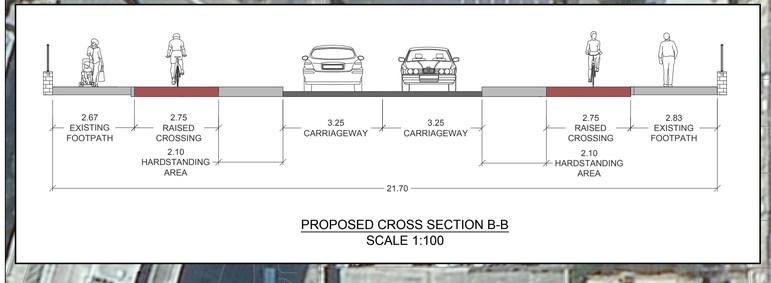

PROPOSED CROSS SECTION B-B
SCALE 1:100

0 5.0 10.0 20.0 30.0 40.0 50.0m

SCALE 1:500 @ A1; 1:1000 @ A3

ORDNANCE SURVEY IRELAND LICENCE NO **AR0064216**
©ORDNANCE SURVEY IRELAND / GOVERNMENT OF IRELAND

A | **NON-STATUTORY PUBLIC CONSULTATION**

003.3 | Scale: 1:500

Last saved by: STEPHEN.CURRAN (2018-09-12) Last Plotted: 2018-09-12
Filename: \\IEDBL2FP001\IEDBL2FP001-V1TPADMIN\ADMIN_GENERAL_DUBI000_PROJECTS\FITZWILLIAM CYCLE ROUTE\03 EXECUTION\09 CAD\02 - SHEETS (DRAWINGS)\60529064_P_003_A.DWG

Printed on ___% Post-Consumer Recycled Content Paper

This drawing has been prepared for the use of AECOM's client. It may not be used, modified, reproduced or relied upon by third parties, except as agreed by AECOM or as required by law. AECOM accepts no responsibility, and denies any liability whatsoever, to any party that uses or relies on this drawing without AECOM's express written consent. Do not scale this document. All measurements must be obtained from the stated dimensions.

AECOM

PROJECT

Fitzwilliam Cycle Route

CLIENT

Comhairle Cathrach Bhaile Átha Cliath
Dublin City Council

NTA
Údarás Náisiúnta Iompair
National Transport Authority

CONSULTANT

AECOM
Adelphi Plaza
George's Street Upper
Dun Laoghaire Co.Dublin
Tel:+353(0)1 2383100 Fax:+353(0)1 2383199
www.aecom.com

Representations in relation to these proposals may be made in writing to:

The Executive Manager,
Environment & Transportation Department,
Block 2 Floor 6, Civic Offices,
Wood Quay,
Dublin 8.

Or by email to
fitzwilliamimprovements@dublincity.ie

ISSUE/REVISION

I/R	DATE	DESCRIPTION
A	SEPT' 2018	PUBLIC CONSULTATION

KEY PLAN

PROJECT NUMBER

60529064

SHEET TITLE

GENERAL ARRANGEMENT
EMERGING PREFERRED OPTION
SHEET 3 OF 3

SHEET NUMBER

003.3