LEGEND:

- CYCLETRACK
- FOOTPATH
- CARRIAGEWAY
- BUS LANE
- GRASS AREA / VERGE

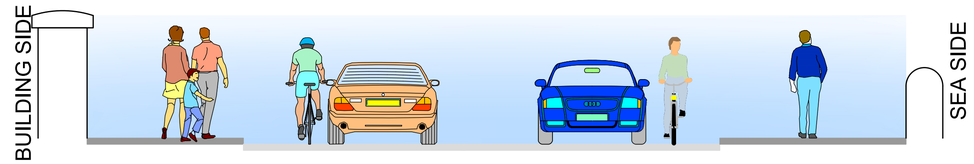

EXISTING CROSS SECTION A-A

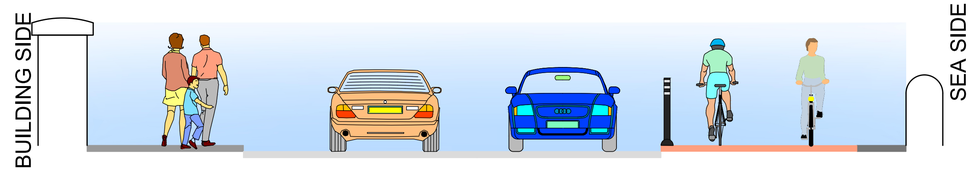

PROPOSED CROSS SECTION A-A

CONNECTING SECTION TO BE DESIGNED

SHEET 01

BEACH ROAD

TWO-WAY SECTION KEPT FOR NUMBER 18 BUS ROUTE

A

A

SHEET 01

SHEET 02

NO CHANGE TO KERB

LEAHY'S TERRACE

LEAHY'S TERRACE

BEECH AVE

BEACH AVENUE

Star Of The Sea Boys National School

Star Of The Sea National School

70 69 68 67 66 65 31 29 27 25 15 17 19 21 23 21 18 20 21a

50 49 17 16 15 14 13

49 48 47 46 45 1 2 3 4

K:\DCC\20009101_WIP\DRL\DCC20009-NTA-GEO_HV-00_XX_00-DR-KK-0102.dwg

Disclaimer

a. This drawing is to be used for the design element identified in the titlebox. Other information shown is to be considered indicative only. The drawing is to be read in conjunction with all other relevant design drawings.

b. O.S. data used for plans are printed under © Ordnance Survey Ireland Government of Ireland. All rights reserved. Licence Number EN 0082120 National Transport Authority. All elevations are in metres and relate to OSi Geoid Model (OSGM15) Malin Head. All Co-ordinates are in Irish Transverse Mercator Grid (ITM) as defined by OSi active local GPS station.

c. Information concerning the position of apparatus shown on this drawing is based on drawings supplied by the utility owners and/or the utility works contractor, whilst every care has been taken in the preparation of this drawing, positions should be taken as approximate and are intended for general guidance only and no representation is made by the NTA as to the accuracy, completeness, sufficiency or otherwise of this drawing and the position of the apparatus.The information contained herein does not purport to be comprehensive or final as the apparatus is subject to being altered and/or superceded. Recipients should not rely on this information. Any liabilities are hereby expressly disclaimed.

d. The information contained herein has been provided by the NTA but does not purport to be comprehensive or final. Recipients should not rely on the information. Neither the NTA nor any of its directors, officers, employees, agents, stakeholders or advisers make any representation or warranty as to, or accept any liability or responsibility in relation to, the adequacy, accuracy, reasonableness or completeness of the information provided as part of this document or any matter on which the information is based (including but not limited to loss or damage arising as a result of reliance by recipients on the information or any part of it. Any liabilities are hereby expressly disclaimed.

Project Ireland 2040
Building Ireland's Future

Rev	Date	Drn	Chk'd	App'd	Amendment
J01	20.08.20	JG	MA	MA	FOR INFORMATION

Client: NTA Údarás Náisiúnta Iompair / National Transport Authority; Comhairle Cathrach Bhaile Átha Cliath / Dublin City Council

Date	Drawn	Checked	Approved
AUG. 2020	JG	MA	MA

Scale 1:250 @ A1, 1:500 @ A3 | Project Code: - | Contract Code | Data Producer QMS Code

Project Title: STRAND ROAD TRIAL TWO-WAY CYCLE TRACK

Drawing Title: GENERAL ARRANGEMENT

Drawing File Number: DCC20009-NTA-GEO_HV-00_XX_00-DR-KK-0102 | Sheet Number: 01 of 17 | Status: S3 | Rev: J01

DO NOT SCALE USE FIGURED DIMENSIONS ONLY

LEGEND:

- CYCLETRACK
- FOOTPATH
- CARRIAGEWAY
- BUS LANE
- GRASS AREA / VERGE

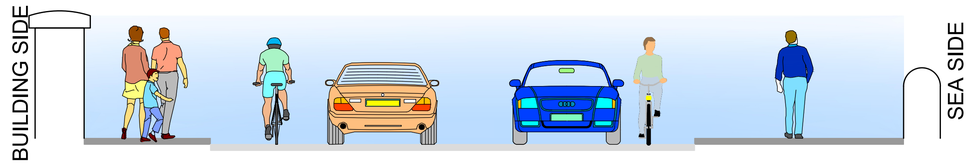

EXISTING CROSS SECTION B-B

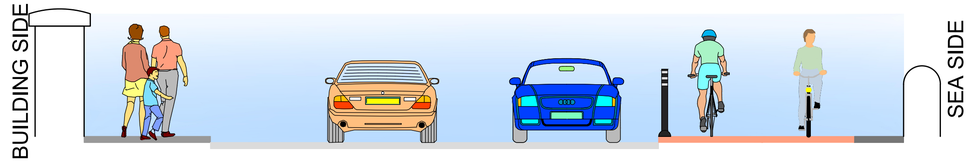

PROPOSED CROSS SECTION B-B

SHEET 01
SHEET 02
B
SHEET 02
SHEET 03
BEACH ROAD
BEACH ROAD
BEECH AVE
BEECH DRIVE
SANDYMOUNT COURT
NO CHANGE TO KERB
NO CHANGE TO KERB
TWO-WAY SECTION KEPT FOR NUMBER 18 BUS ROUTE
B
NO CHANGE TO KERB
BEACH AVENUE

Disclaimer
a. This drawing is to be used for the design element identified in the titlebox. Other information shown is to be considered indicative only. The drawing is to be read in conjunction with all other relevant design drawings.
b. O.S. data used for plans are printed under © Ordnance Survey Ireland Government of Ireland. All rights reserved, Licence Number EN 0082120 National Transport Authority. All elevations are in metres and relate to OSi Geoid Model (OSGM15) Malin Head. All Co-ordinates are in Irish Transverse Mercator Grid (ITM) as defined by OSi active local GPS station.
c. Information concerning the position of apparatus shown on this drawing is based on drawings supplied by the utility owners and/or the utility works contractor, whilst every care has been taken in the preparation of this drawing, positions should be taken as approximate and are intended for general guidance only and no representation is made by the NTA as to the accuracy, completeness, sufficiency or otherwise of this drawing and the position of the apparatus.The information contained herein does not purport to be comprehensive or final as the apparatus is subject to being altered and/or superceded. Recipients should not rely on this information. Any liabilities are hereby expressly disclaimed.
d. The information contained herein has been provided by the NTA but does not purport to be comprehensive or final. Recipients should not rely on the information. Neither the NTA nor any of its directors, officers, employees, agents, stakeholders or advisers make any representation or warranty as to, or accept any liability or responsibility in relation to, the adequacy, accuracy, reasonableness or completeness of the information provided as part of this document or any matter on which the information is based (including but not limited to loss or damage arising as a result of reliance by recipients on the information or any part of it. Any liabilities are hereby expressly disclaimed.

Project Ireland 2040
Building Ireland's Future

Rev	Date	Drn	Chk'd	App'd	Amendment
J01	20.08.20	JG	MA	MA	FOR INFORMATION

Client: NTA Údarás Náisiúnta Iompair / National Transport Authority; Comhairle Cathrach Bhaile Átha Cliath / Dublin City Council

Date	Drawn	Checked	Approved
AUG. 2020	JG	MA	MA

Scale 1:250 @ A1, 1:500 @ A3 | Project Code: - | Contract Code | Data Producer QMS Code

Project Title: STRAND ROAD TRIAL TWO-WAY CYCLE TRACK

Drawing Title: GENERAL ARRANGEMENT

Drawing File Number	Sheet Number	Status	Rev
DCC20009-NTA-GEO_HV-00_XX_00-DR-KK-0102	02 of 17	S3	J01

DO NOT SCALE USE FIGURED DIMENSIONS ONLY

K:\DCC\20009\01_WIP\DRDCC20009-NTA-GEO_HV-00_XX_00-DR-KK-0102.dwg

LEGEND:

- CYCLETRACK
- FOOTPATH
- CARRIAGEWAY
- BUS LANE
- GRASS AREA / VERGE

EXISTING CROSS SECTION C-C

PROPOSED CROSS SECTION C-C

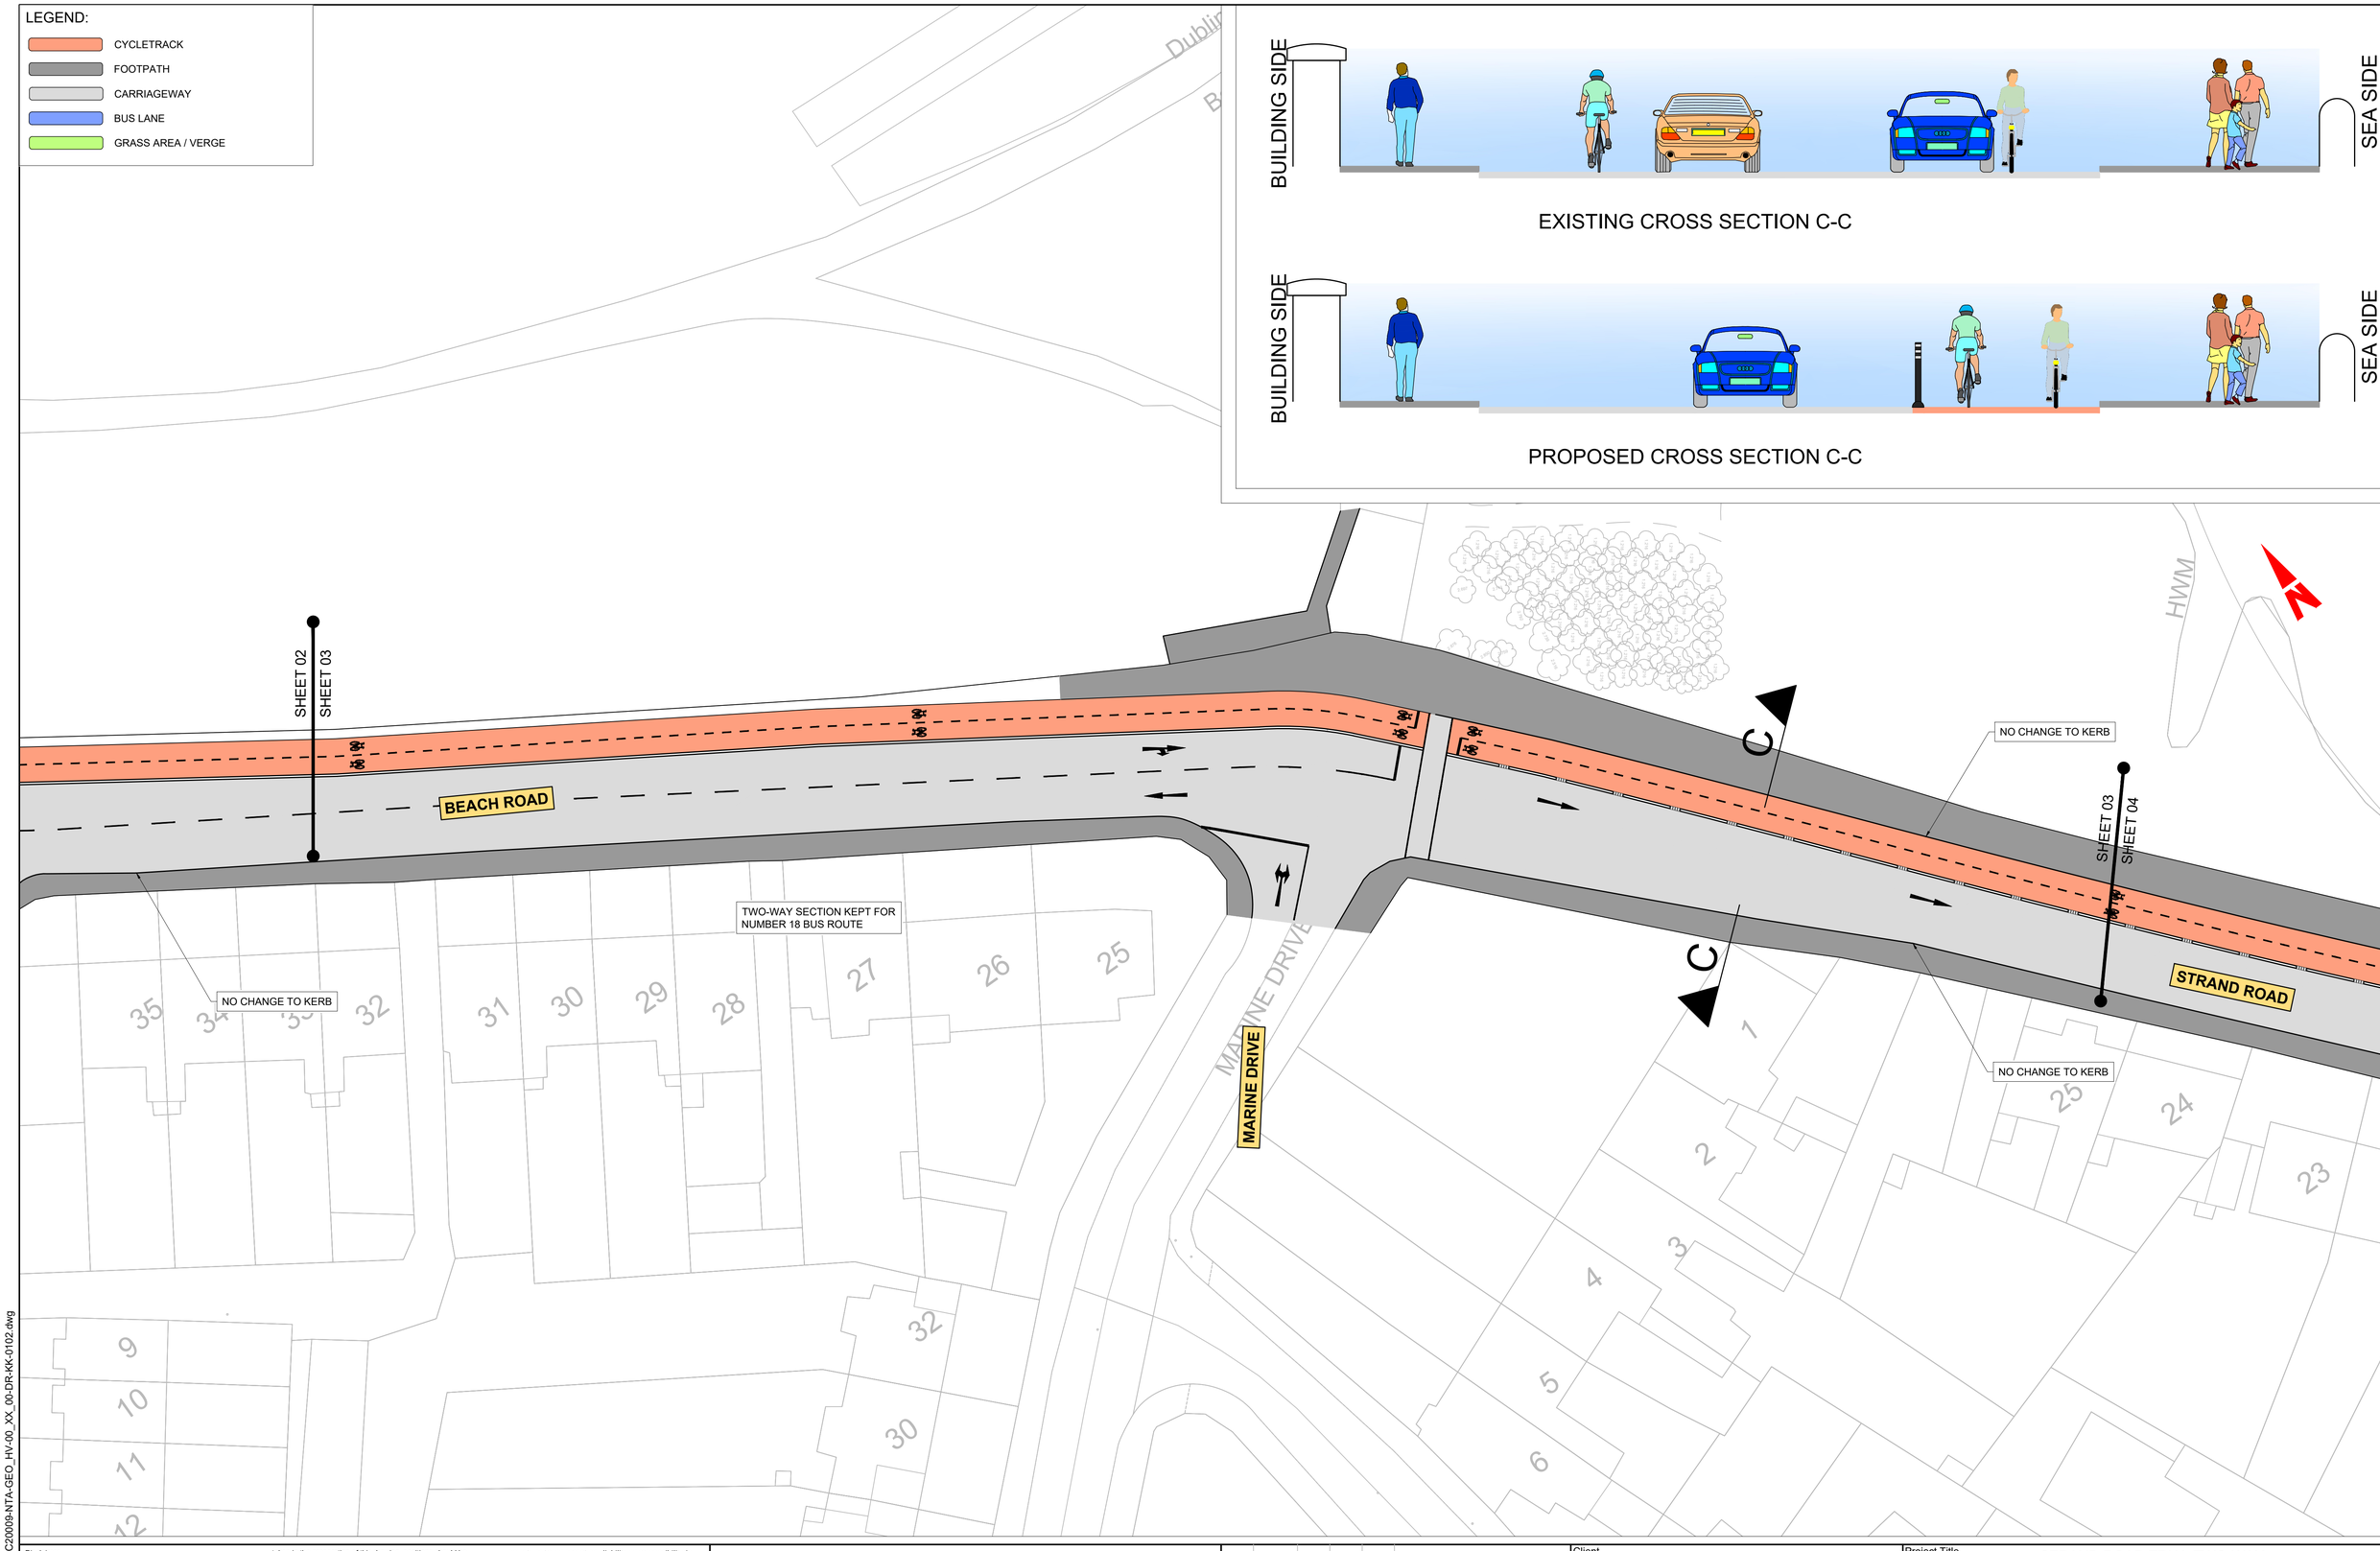

K:\DCC\20009\01_WIP\DRI\DCC20009-NTA-GEO_HV-00_XX_00-DR-KK-0102.dwg

Disclaimer

a. This drawing is to be used for the design element identified in the titlebox. Other information shown is to be considered indicative only. The drawing is to be read in conjunction with all other relevant design drawings.

b. O.S. data used for plans are printed under © Ordnance Survey Ireland Government of Ireland. All rights reserved. Licence Number EN 0082120 National Transport Authority. All elevations are in metres and relate to OSi Geoid Model (OSGM15) Malin Head. All Co-ordinates are in Irish Transverse Mercator Grid (ITM) as defined by OSi active local GPS station.

c. Information concerning the position of apparatus shown on this drawing is based on drawings supplied by the utility owners and/or the utility works contractor, whilst every care has been taken in the preparation of this drawing, positions should be taken as approximate and are intended for general guidance only and no representation is made by the NTA as to the accuracy, completeness, sufficiency or otherwise of this drawing and the position of the apparatus.The information contained herein does not purport to be comprehensive or final as the apparatus is subject to being altered and/or superceded. Recipients should not rely on this information. Any liabilities are hereby expressly disclaimed.

d. The information contained herein has been provided by the NTA but does not purport to be comprehensive or final. Recipients should not rely on the information. Neither the NTA nor any of its directors, officers, employees, agents, stakeholders or advisers make any representation or warranty as to, or accept any liability or responsibility in relation to, the adequacy, accuracy, reasonableness or completeness of the information provided as part of this document or any matter on which the information is based (including but not limited to loss or damage arising as a result of reliance by recipients on the information or any part of it. Any liabilities are hereby expressly disclaimed.

Project Ireland 2040
Building Ireland's Future

Rev	Date	Drn	Chk'd	App'd	Amendment
J01	20.08.20	JG	MA	MA	FOR INFORMATION

Client: NTA Údarás Náisiúnta Iompair / National Transport Authority; Comhairle Cathrach Bhaile Átha Cliath / Dublin City Council

Date	Drawn	Checked	Approved
AUG. 2020	JG	MA	MA

Scale 1:250 @ A1, 1:500 @ A3 | Project Code: - | Contract Code | Data Producer QMS Code

Project Title: STRAND ROAD TRIAL TWO-WAY CYCLE TRACK

Drawing Title: GENERAL ARRANGEMENT

Drawing File Number	Sheet Number	Status	Rev
DCC20009-NTA-GEO_HV-00_XX_00-DR-KK-0102	03 of 17	S3	J01

DO NOT SCALE USE FIGURED DIMENSIONS ONLY

LEGEND:

- CYCLETRACK
- FOOTPATH
- CARRIAGEWAY
- BUS LANE
- GRASS AREA / VERGE

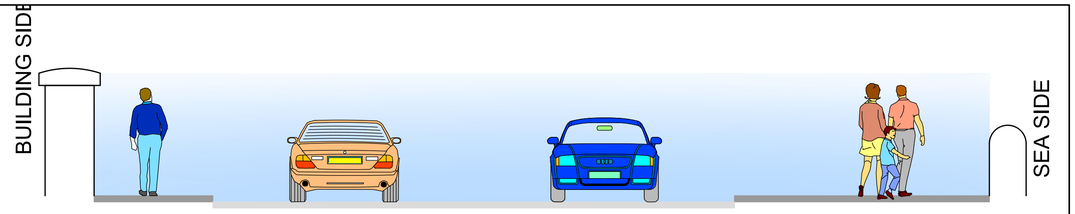

EXISTING CROSS SECTION D-D

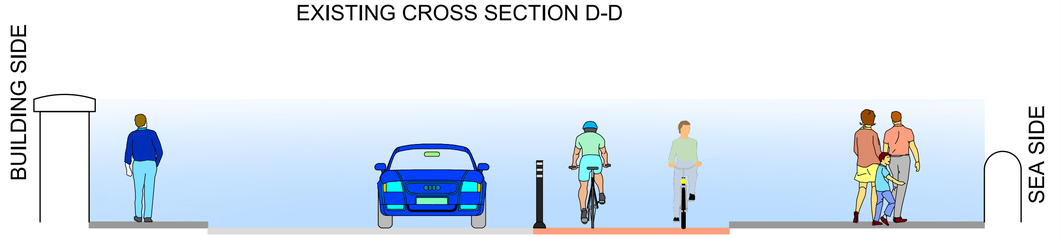

PROPOSED CROSS SECTION D-D

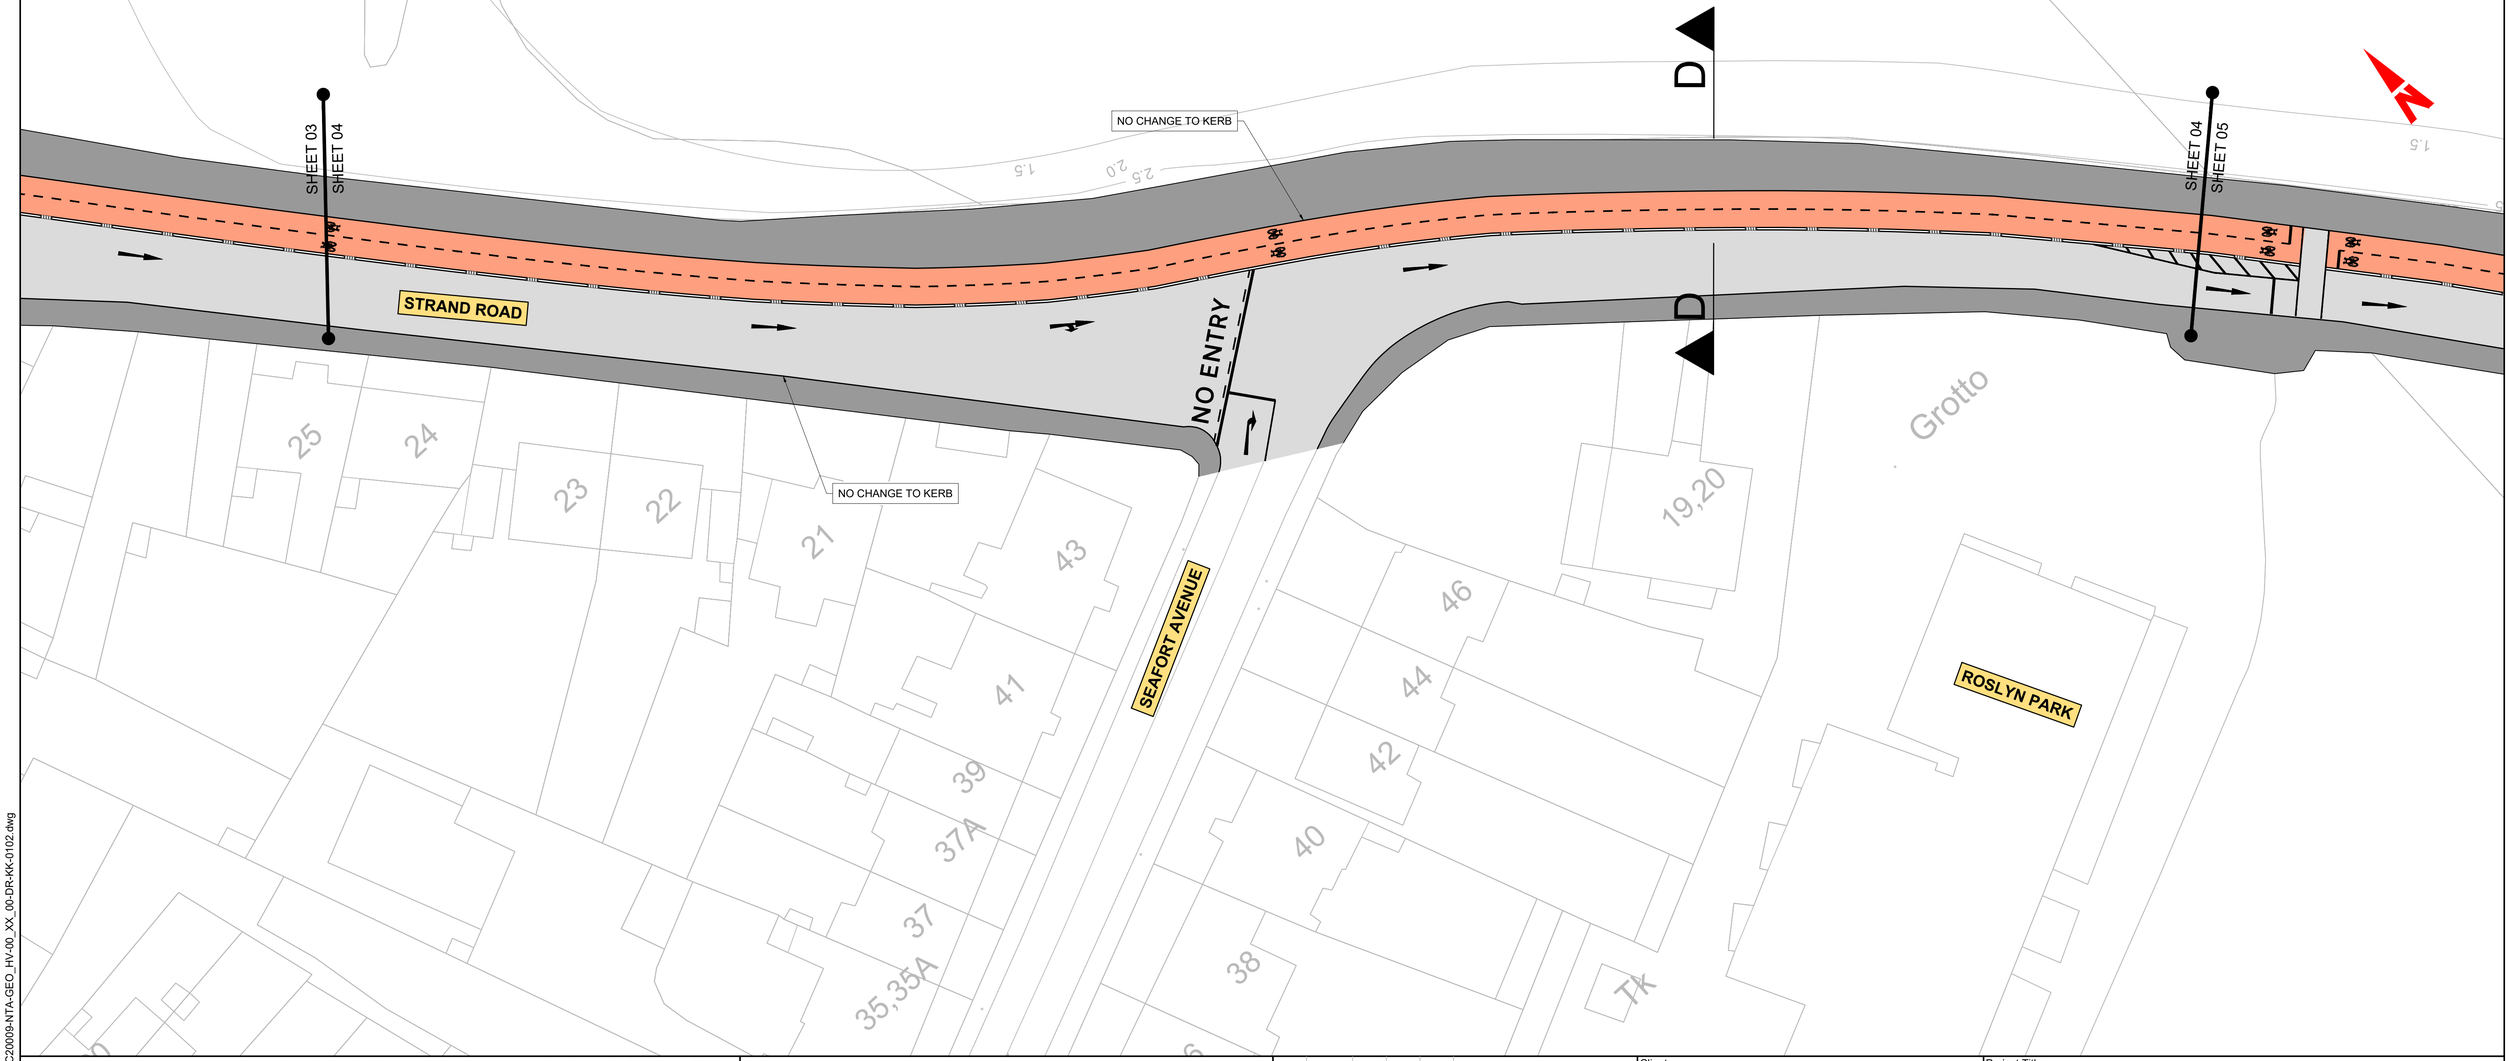

Disclaimer

a. This drawing is to be used for the design element identified in the titlebox. Other information shown is to be considered indicative only. The drawing is to be read in conjunction with all other relevant design drawings.

b. O.S. data used for plans are printed under © Ordnance Survey Ireland Government of Ireland. All rights reserved. Licence Number EN 0082120 National Transport Authority. All elevations are in metres and relate to OSi Geoid Model (OSGM15) Malin Head. All Co-ordinates are in Irish Transverse Mercator Grid (ITM) as defined by OSi active local GPS station.

c. Information concerning the position of apparatus shown on this drawing is based on drawings supplied by the utility owners and/or the utility works contractor, whilst every care has been taken in the preparation of this drawing, positions should be taken as approximate and are intended for general guidance only and no representation is made by the NTA as to the accuracy, completeness, sufficiency or otherwise of this drawing and the position of the apparatus.The information contained herein does not purport to be comprehensive or final as the apparatus is subject to being altered and/or superceded. Recipients should not rely on this information. Any liabilities are hereby expressly disclaimed.

d. The information contained herein has been provided by the NTA but does not purport to be comprehensive or final. Recipients should not rely on the information. Neither the NTA nor any of its directors, officers, employees, agents, stakeholders or advisers make any representation or warranty as to, or accept any liability or responsibility in relation to, the adequacy, accuracy, reasonableness or completeness of the information provided as part of this document or any matter on which the information is based (including but not limited to loss or damage arising as a result of reliance by recipients on the information or any part of it. Any liabilities are hereby expressly disclaimed.

Project Ireland 2040
Building Ireland's Future

Rev	Date	Drn	Chk'd	App'd	Amendment
J01	20.08.20	JG	MA	MA	FOR INFORMATION

Client: NTA Údarás Náisiúnta Iompair / National Transport Authority; Comhairle Cathrach Bhaile Átha Cliath / Dublin City Council

Date	Drawn	Checked	Approved
AUG. 2020	JG	MA	MA

Scale		Project Code	Contract Code	Data Producer QMS Code
1:250	@ A1	-		
1:500	@ A3			

Project Title: STRAND ROAD TRIAL TWO-WAY CYCLE TRACK

Drawing Title: GENERAL ARRANGEMENT

Drawing File Number	Sheet Number	Status	Rev
DCC20009-NTA-GEO_HV-00_XX_00-DR-KK-0102	04 of 17	S3	J01

DO NOT SCALE USE FIGURED DIMENSIONS ONLY

K:\DCC\20009\01_WIP\DR\DCC20009-NTA-GEO_HV-00_XX_00-DR-KK-0102.dwg

LEGEND:

- CYCLETRACK
- FOOTPATH
- CARRIAGEWAY
- BUS LANE
- GRASS AREA / VERGE

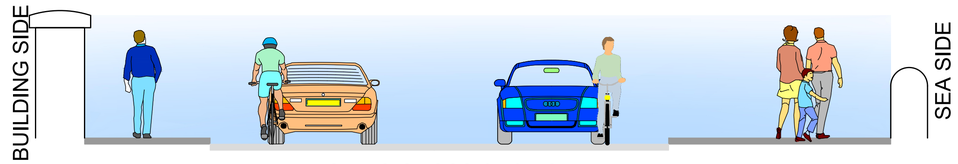

EXISTING CROSS SECTION E-E

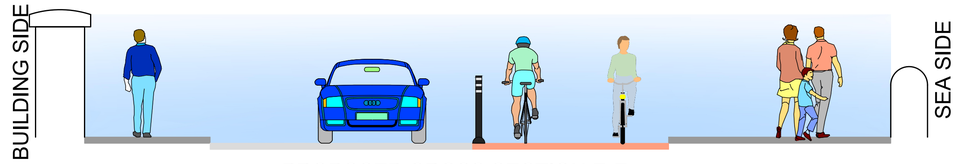

PROPOSED CROSS SECTION E-E

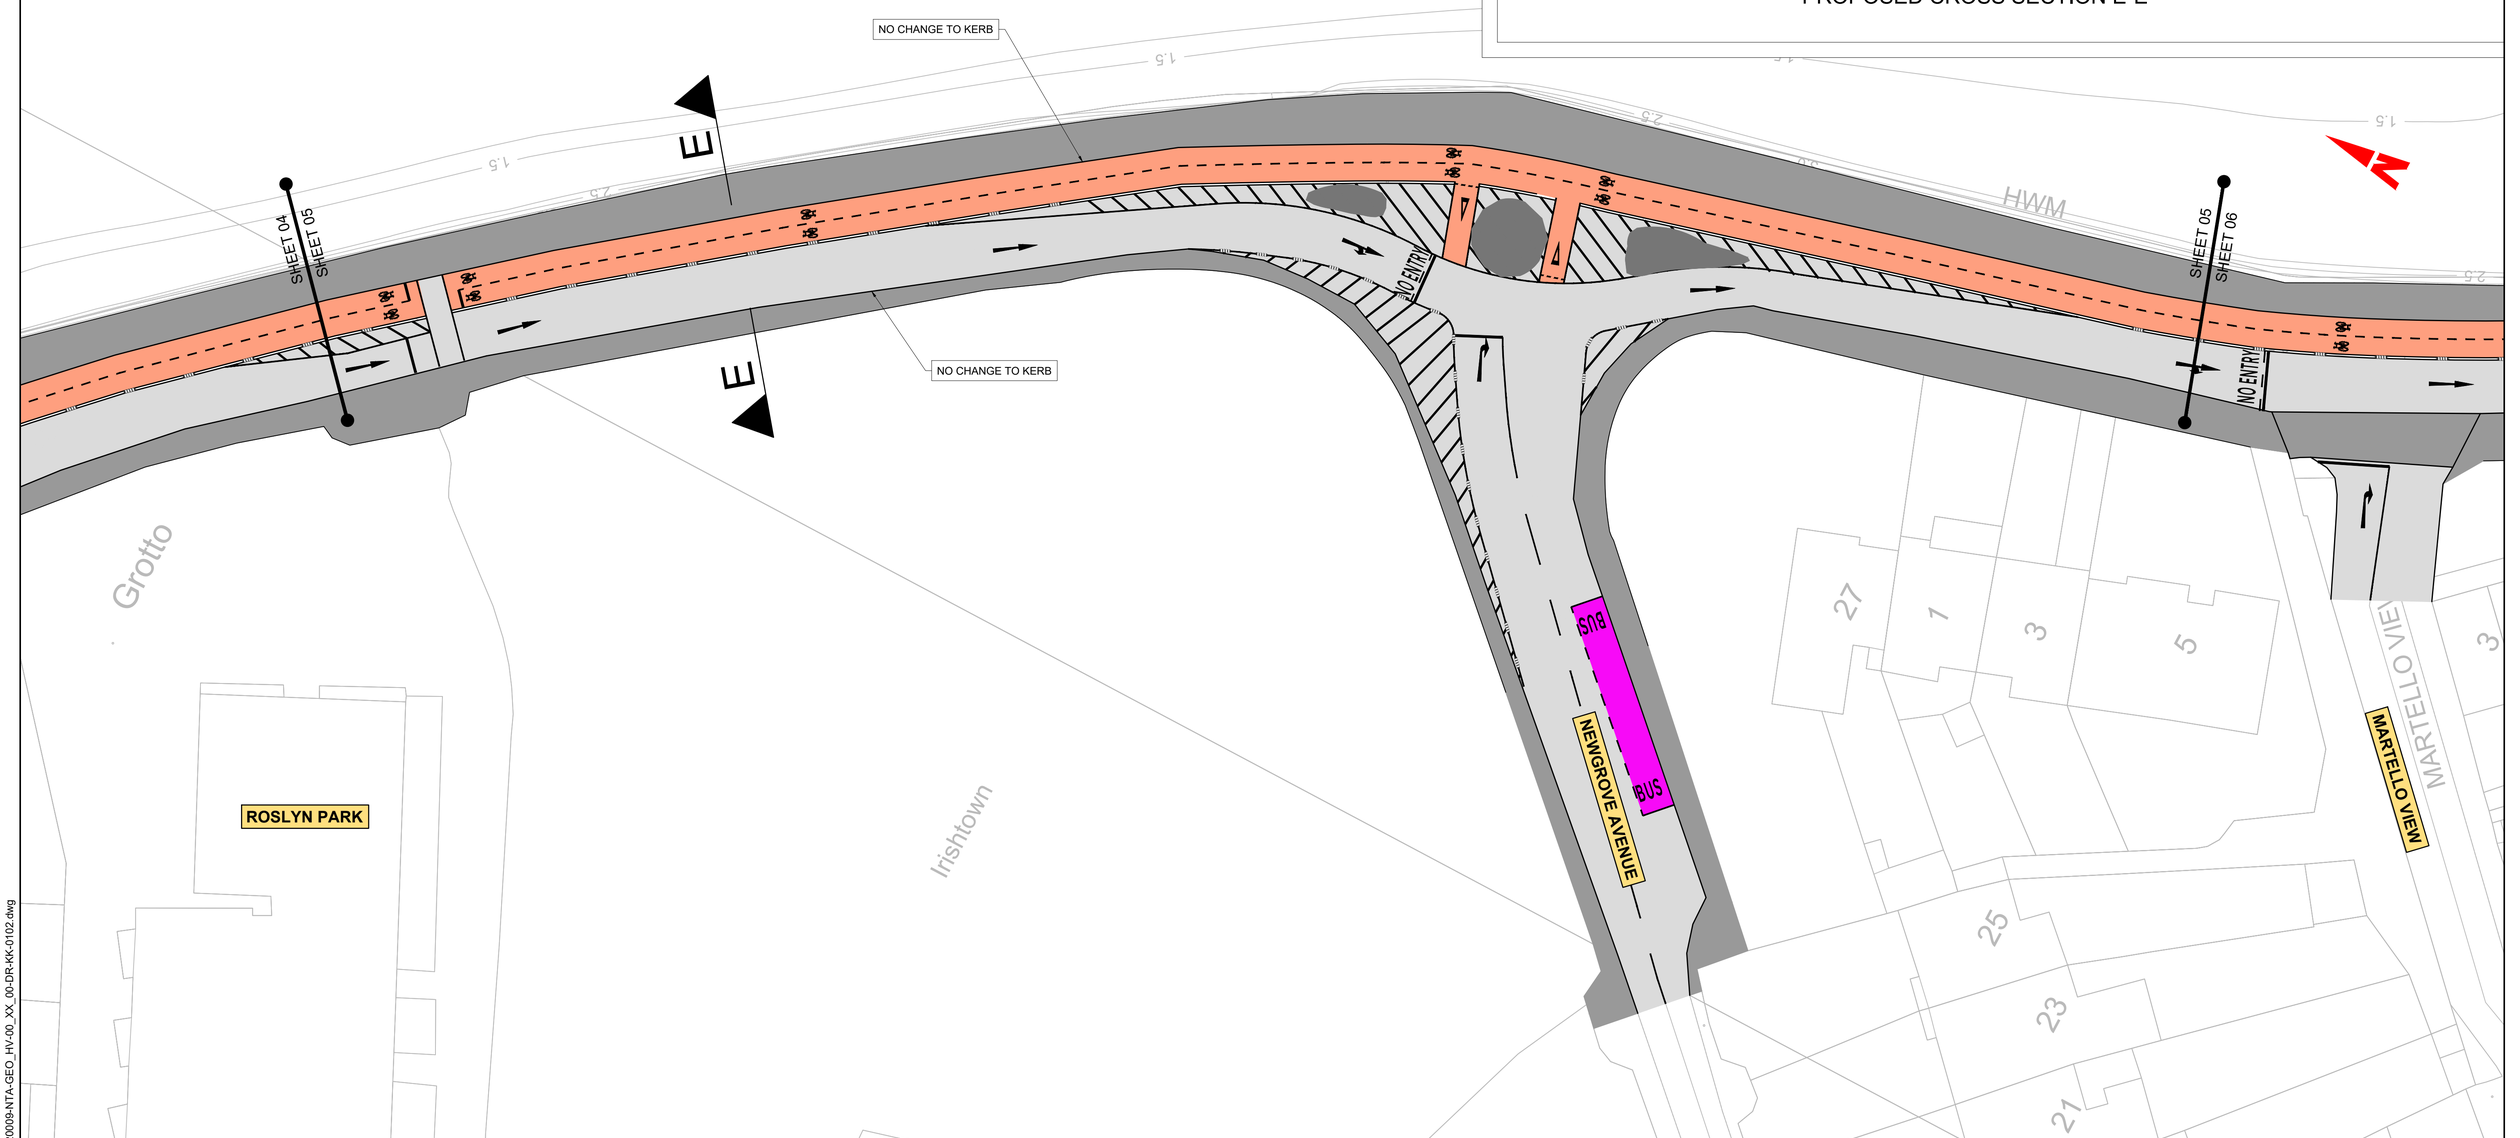

Disclaimer

a. This drawing is to be used for the design element identified in the titlebox. Other information shown is to be considered indicative only. The drawing is to be read in conjunction with all other relevant design drawings.

b. O.S. data used for plans are printed under © Ordnance Survey Ireland Government of Ireland. All rights reserved. Licence Number EN 0082120 National Transport Authority. All elevations are in metres and relate to OSi Geoid Model (OSGM15) Malin Head. All Co-ordinates are in Irish Transverse Mercator Grid (ITM) as defined by OSi active local GPS station.

c. Information concerning the position of apparatus shown on this drawing is based on drawings supplied by the utility owners and/or the utility works contractor, whilst every care has been taken in the preparation of this drawing, positions should be taken as approximate and are intended for general guidance only and no representation is made by the NTA as to the accuracy, completeness, sufficiency or otherwise of this drawing and the position of the apparatus.The information contained herein does not purport to be comprehensive or final as the apparatus is subject to being altered and/or superceded. Recipients should not rely on this information. Any liabilities are hereby expressly disclaimed.

d. The information contained herein has been provided by the NTA but does not purport to be comprehensive or final. Recipients should not rely on the information. Neither the NTA nor any of its directors, officers, employees, agents, stakeholders or advisers make any representation or warranty as to, or accept any liability or responsibility in relation to, the adequacy, accuracy, reasonableness or completeness of the information provided as part of this document or any matter on which the information is based (including but not limited to loss or damage arising as a result of reliance by recipients on the information or any part of it. Any liabilities are hereby expressly disclaimed.

Project Ireland 2040
Building Ireland's Future

Rev	Date	Drn	Chk'd	App'd	Amendment
J01	20.08.20	JG	MA	MA	FOR INFORMATION

Client: NTA Údarás Náisiúnta Iompair / National Transport Authority; Comhairle Cathrach Bhaile Átha Cliath / Dublin City Council

Date	Drawn	Checked	Approved
AUG. 2020	JG	MA	MA

Scale 1:250 @ A1, 1:500 @ A3 | Project Code - | Contract Code | Data Producer QMS Code

Project Title: STRAND ROAD TRIAL TWO-WAY CYCLE TRACK

Drawing Title: GENERAL ARRANGEMENT

Drawing File Number: DCC20009-NTA-GEO_HV-00_XX_00-DR-KK-0102 | Sheet Number: 05 of 17 | Status: S3 | Rev: J01

DO NOT SCALE USE FIGURED DIMENSIONS ONLY

K:\DCC\20009101_WIP\DR\DCC20009-NTA-GEO_HV-00_XX_00-DR-KK-0102.dwg

LEGEND:

- CYCLETRACK
- FOOTPATH
- CARRIAGEWAY
- BUS LANE
- GRASS AREA / VERGE

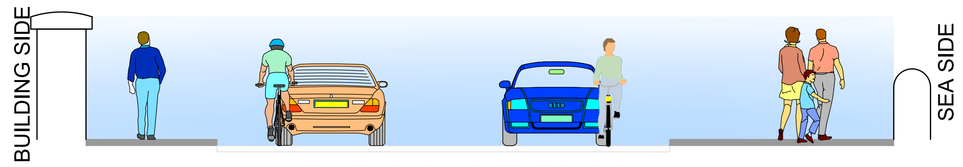

EXISTING CROSS SECTION F-F

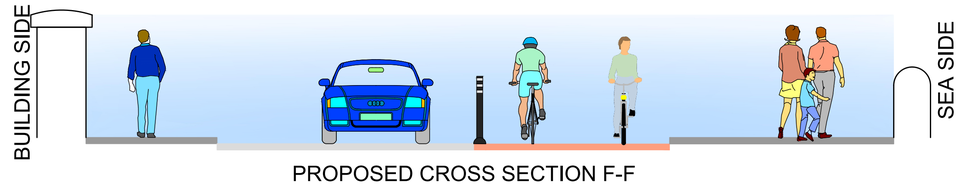

PROPOSED CROSS SECTION F-F

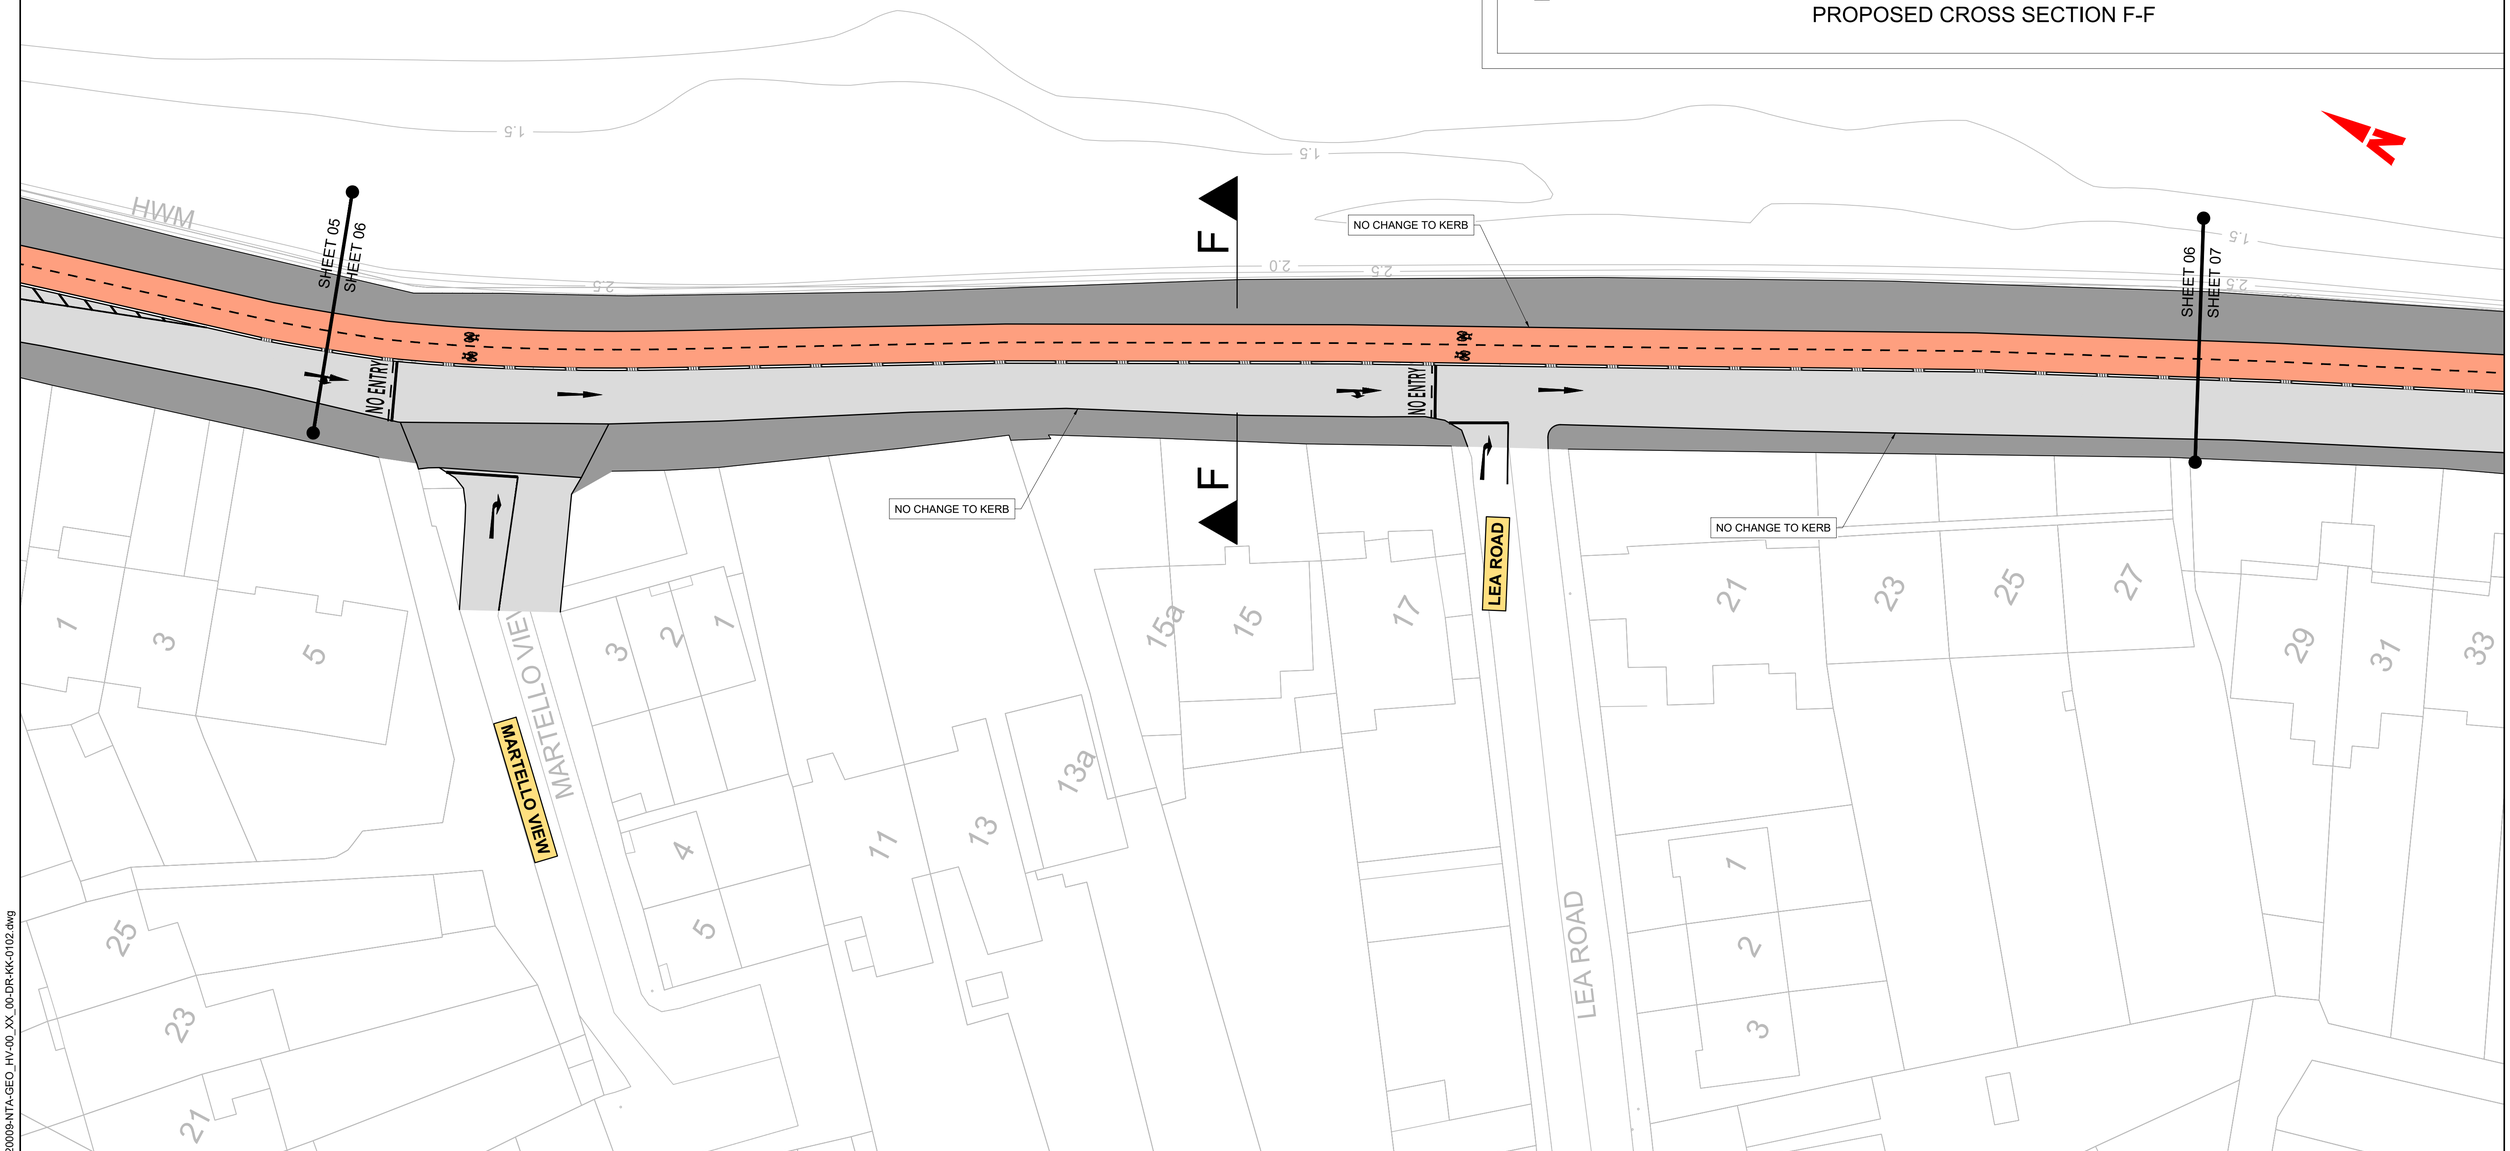

Disclaimer

a. This drawing is to be used for the design element identified in the titlebox. Other information shown is to be considered indicative only. The drawing is to be read in conjunction with all other relevant design drawings.

b. O.S. data used for plans are printed under © Ordnance Survey Ireland Government of Ireland. All rights reserved. Licence Number EN 0082120 National Transport Authority. All elevations are in metres and relate to OSi Geoid Model (OSGM15) Malin Head. All Co-ordinates are in Irish Transverse Mercator Grid (ITM) as defined by OSi active local GPS station.

c. Information concerning the position of apparatus shown on this drawing is based on drawings supplied by the utility owners and/or the utility works contractor, whilst every care has been taken in the preparation of this drawing, positions should be taken as approximate and are intended for general guidance only and no representation is made by the NTA as to the accuracy, completeness, sufficiency or otherwise of this drawing and the position of the apparatus.The information contained herein does not purport to be comprehensive or final as the apparatus is subject to being altered and/or superceded. Recipients should not rely on this information. Any liabilities are hereby expressly disclaimed.

d. The information contained herein has been provided by the NTA but does not purport to be comprehensive or final. Recipients should not rely on the information. Neither the NTA nor any of its directors, officers, employees, agents, stakeholders or advisers make any representation or warranty as to, or accept any liability or responsibility in relation to, the adequacy, accuracy, reasonableness or completeness of the information provided as part of this document or any matter on which the information is based (including but not limited to loss or damage arising as a result of reliance by recipients on the information or any part of it. Any liabilities are hereby expressly disclaimed.

Project Ireland 2040
Building Ireland's Future

Rev	Date	Drn	Chk'd	App'd	Amendment
J01	20.08.20	JG	MA	MA	FOR INFORMATION

Client: NTA Údarás Náisiúnta Iompair / National Transport Authority; Comhairle Cathrach Bhaile Átha Cliath / Dublin City Council

Date	Drawn	Checked	Approved
AUG. 2020	JG	MA	MA

Scale 1:250 @ A1, 1:500 @ A3 | Project Code: - | Contract Code | Data Producer QMS Code

Project Title: STRAND ROAD TRIAL TWO-WAY CYCLE TRACK

Drawing Title: GENERAL ARRANGEMENT

Drawing File Number	Sheet Number	Status	Rev
DCC20009-NTA-GEO_HV-00_XX_00-DR-KK-0102	06 of 17	S3	J01

K:\DCC\20009\01_WIP\DRDCC20009-NTA-GEO_HV-00_XX_00-DR-KK-0102.dwg

DO NOT SCALE USE FIGURED DIMENSIONS ONLY

LEGEND:

- CYCLETRACK
- FOOTPATH
- CARRIAGEWAY
- BUS LANE
- GRASS AREA / VERGE

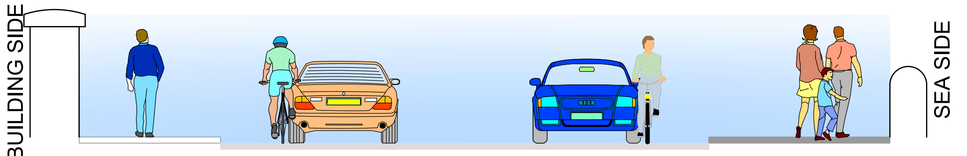

EXISTING CROSS SECTION G-G

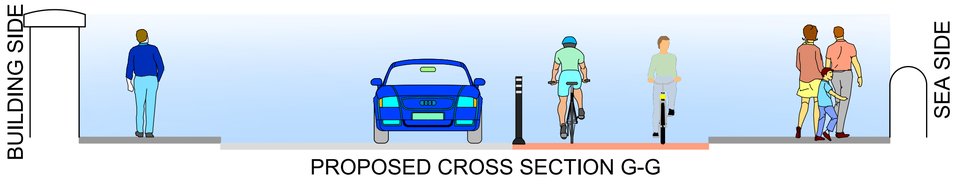

PROPOSED CROSS SECTION G-G

NO CHANGE TO KERB

NO CHANGE TO KERB

G

G

SHEET 06
SHEET 07

SHEET 07
SHEET 08

LEA CRESENT

23 25 27 29 31 33 35 37 39 41 41a 41b 43 43b 43c 45 47 3 4 5 6 7 28 30 32

K:\DCC\20009101_WIP\DRI\DCC20009-NTA-GEO_HV-00_XX_00-DR-KK-0102.dwg

Disclaimer

a. This drawing is to be used for the design element identified in the titlebox. Other information shown is to be considered indicative only. The drawing is to be read in conjunction with all other relevant design drawings.

b. O.S. data used for plans are printed under © Ordnance Survey Ireland Government of Ireland. All rights reserved. Licence Number EN 0082120 National Transport Authority. All elevations are in metres and relate to OSi Geoid Model (OSGM15) Malin Head. All Co-ordinates are in Irish Transverse Mercator Grid (ITM) as defined by OSi active local GPS station.

c. Information concerning the position of apparatus shown on this drawing is based on drawings supplied by the utility owners and/or the utility works contractor, whilst every care has been taken in the preparation of this drawing, positions should be taken as approximate and are intended for general guidance only and no representation is made by the NTA as to the accuracy, completeness, sufficiency or otherwise of this drawing and the position of the apparatus.The information contained herein does not purport to be comprehensive or final as the apparatus is subject to being altered and/or superceded. Recipients should not rely on this information. Any liabilities are hereby expressly disclaimed.

d. The information contained herein has been provided by the NTA but does not purport to be comprehensive or final. Recipients should not rely on the information. Neither the NTA nor any of its directors, officers, employees, agents, stakeholders or advisers make any representation or warranty as to, or accept any liability or responsibility in relation to, the adequacy, accuracy, reasonableness or completeness of the information provided as part of this document or any matter on which the information is based (including but not limited to loss or damage arising as a result of reliance by recipients on the information or any part of it. Any liabilities are hereby expressly disclaimed.

Project Ireland 2040
Building Ireland's Future

Rev	Date	Drn	Chk'd	App'd	Amendment
J01	20.08.20	JG	MA	MA	FOR INFORMATION

Client: NTA Údarás Náisiúnta Iompair / National Transport Authority; Comhairle Cathrach Bhaile Átha Cliath / Dublin City Council

Date	Drawn	Checked	Approved
AUG. 2020	JG	MA	MA

Scale 1:250 @ A1, 1:500 @ A3 | Project Code: - | Contract Code | Data Producer QMS Code

Project Title: STRAND ROAD TRIAL TWO-WAY CYCLE TRACK

Drawing Title: GENERAL ARRANGEMENT

Drawing File Number: DCC20009-NTA-GEO_HV-00_XX_00-DR-KK-0102 | Sheet Number: 07 of 17 | Status: S3 | Rev: J01

DO NOT SCALE USE FIGURED DIMENSIONS ONLY

LEGEND:

- CYCLETRACK
- FOOTPATH
- CARRIAGEWAY
- BUS LANE
- GRASS AREA / VERGE

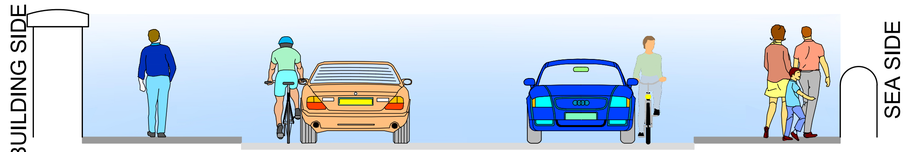

EXISTING CROSS SECTION H-H

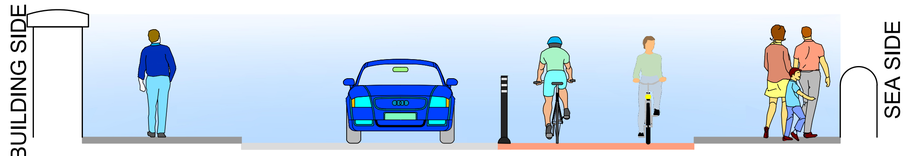

PROPOSED CROSS SECTION H-H

SHEET 07
SHEET 08
SHEET 08
SHEET 09
NO CHANGE TO KERB
NO CHANGE TO KERB
NO ENTRY
NO ENTRY
NO ENTRY
H
H
GILFORD AVENUE
GILFORD AVENUE
GILFORD ROAD
GILFORD ROAD
HWM
Mast
Pole
Tk
ES
45
47
49
51
55
57
57a
59
61
63
65
67
69
71
73
28
30
32

Disclaimer
a. This drawing is to be used for the design element identified in the titlebox. Other information shown is to be considered indicative only. The drawing is to be read in conjunction with all other relevant design drawings.
b. O.S. data used for plans are printed under © Ordnance Survey Ireland Government of Ireland. All rights reserved. Licence Number EN 0082120 National Transport Authority. All elevations are in metres and relate to OSi Geoid Model (OSGM15) Malin Head. All Co-ordinates are in Irish Transverse Mercator Grid (ITM) as defined by OSi active local GPS station.
c. Information concerning the position of apparatus shown on this drawing is based on drawings supplied by the utility owners and/or the utility works contractor, whilst every care has been taken in the preparation of this drawing, positions should be taken as approximate and are intended for general guidance only and no representation is made by the NTA as to the accuracy, completeness, sufficiency or otherwise of this drawing and the position of the apparatus.The information contained herein does not purport to be comprehensive or final as the apparatus is subject to being altered and/or superceded. Recipients should not rely on this information. Any liabilities are hereby expressly disclaimed.
d. The information contained herein has been provided by the NTA but does not purport to be comprehensive or final. Recipients should not rely on the information. Neither the NTA nor any of its directors, officers, employees, agents, stakeholders or advisers make any representation or warranty as to, or accept any liability or responsibility in relation to, the adequacy, accuracy, reasonableness or completeness of the information provided as part of this document or any matter on which the information is based (including but not limited to loss or damage arising as a result of reliance by recipients on the information or any part of it. Any liabilities are hereby expressly disclaimed.

Project Ireland 2040
Building Ireland's Future

Rev	Date	Drn	Chk'd	App'd	Amendment
J01	20.08.20	JG	MA	MA	FOR INFORMATION

Client: NTA Údarás Náisiúnta Iompair / National Transport Authority; Comhairle Cathrach Bhaile Átha Cliath / Dublin City Council

Date	Drawn	Checked	Approved
AUG. 2020	JG	MA	MA
Scale 1:250 @ A1, 1:500 @ A3	Project Code -	Contract Code	Data Producer QMS Code

Project Title: STRAND ROAD TRIAL TWO-WAY CYCLE TRACK

Drawing Title: GENERAL ARRANGEMENT

Drawing File Number	Sheet Number	Status	Rev
DCC20009-NTA-GEO_HV-00_XX_00-DR-KK-0102	08 of 17	S3	J01

DO NOT SCALE USE FIGURED DIMENSIONS ONLY

K:\DCC\20009\01_WIP\DRDCC20009-NTA-GEO_HV-00_XX_00-DR-KK-0102.dwg

LEGEND:

- CYCLETRACK
- FOOTPATH
- CARRIAGEWAY
- BUS LANE
- GRASS AREA / VERGE

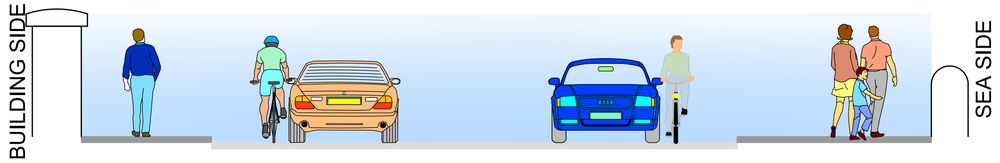

EXISTING CROSS SECTION I-I

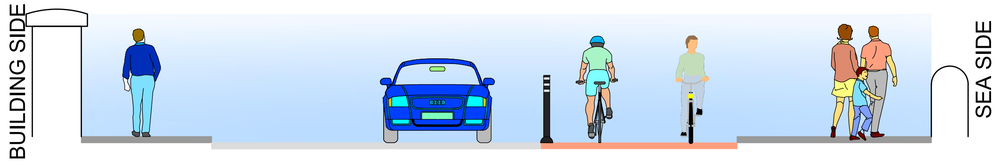

PROPOSED CROSS SECTION I-I

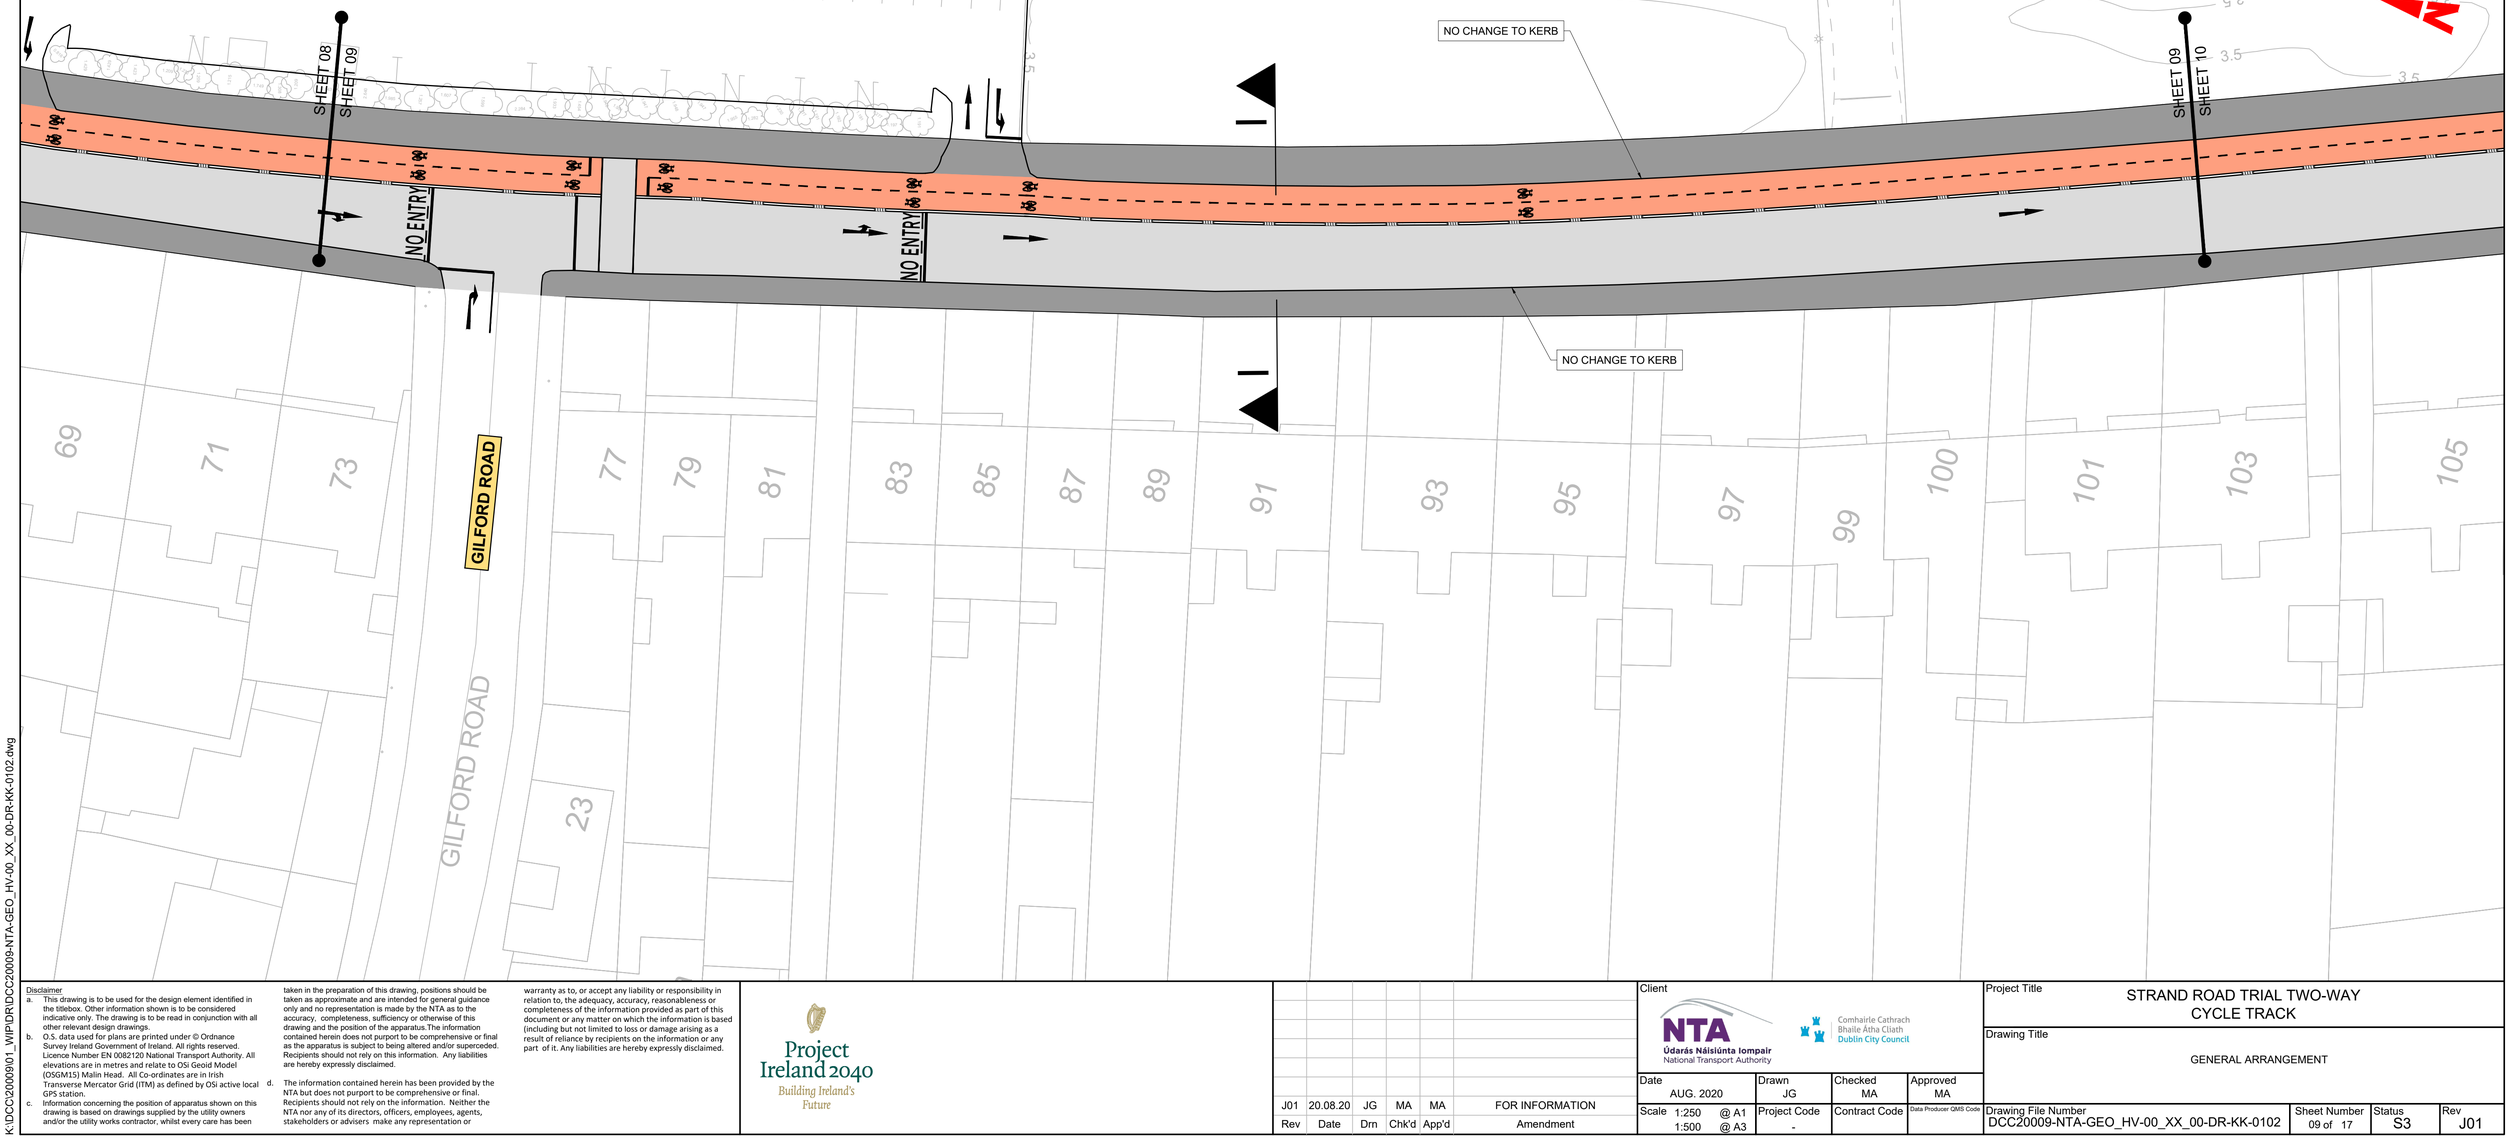

Disclaimer

a. This drawing is to be used for the design element identified in the titlebox. Other information shown is to be considered indicative only. The drawing is to be read in conjunction with all other relevant design drawings.

b. O.S. data used for plans are printed under © Ordnance Survey Ireland Government of Ireland. All rights reserved. Licence Number EN 0082120 National Transport Authority. All elevations are in metres and relate to OSi Geoid Model (OSGM15) Malin Head. All Co-ordinates are in Irish Transverse Mercator Grid (ITM) as defined by OSi active local GPS station.

c. Information concerning the position of apparatus shown on this drawing is based on drawings supplied by the utility owners and/or the utility works contractor, whilst every care has been taken in the preparation of this drawing, positions should be taken as approximate and are intended for general guidance only and no representation is made by the NTA as to the accuracy, completeness, sufficiency or otherwise of this drawing and the position of the apparatus.The information contained herein does not purport to be comprehensive or final as the apparatus is subject to being altered and/or superceded. Recipients should not rely on this information. Any liabilities are hereby expressly disclaimed.

d. The information contained herein has been provided by the NTA but does not purport to be comprehensive or final. Recipients should not rely on the information. Neither the NTA nor any of its directors, officers, employees, agents, stakeholders or advisers make any representation or warranty as to, or accept any liability or responsibility in relation to, the adequacy, accuracy, reasonableness or completeness of the information provided as part of this document or any matter on which the information is based (including but not limited to loss or damage arising as a result of reliance by recipients on the information or any part of it. Any liabilities are hereby expressly disclaimed.

Project Ireland 2040
Building Ireland's Future

Rev	Date	Drn	Chk'd	App'd	Amendment
J01	20.08.20	JG	MA	MA	FOR INFORMATION

Client: NTA Údarás Náisiúnta Iompair / National Transport Authority; Comhairle Cathrach Bhaile Átha Cliath / Dublin City Council

Date	Drawn	Checked	Approved
AUG. 2020	JG	MA	MA

Scale 1:250 @ A1, 1:500 @ A3 | Project Code: - | Contract Code | Data Producer QMS Code

Project Title: STRAND ROAD TRIAL TWO-WAY CYCLE TRACK

Drawing Title: GENERAL ARRANGEMENT

Drawing File Number: DCC20009-NTA-GEO_HV-00_XX_00-DR-KK-0102 | Sheet Number: 09 of 17 | Status: S3 | Rev: J01

K:\DCC\20009\01_WIP\DR\DCC20009-NTA-GEO_HV-00_XX_00-DR-KK-0102.dwg

DO NOT SCALE USE FIGURED DIMENSIONS ONLY

LEGEND:

- CYCLETRACK
- FOOTPATH
- CARRIAGEWAY
- BUS LANE
- GRASS AREA / VERGE

EXISTING CROSS SECTION J-J

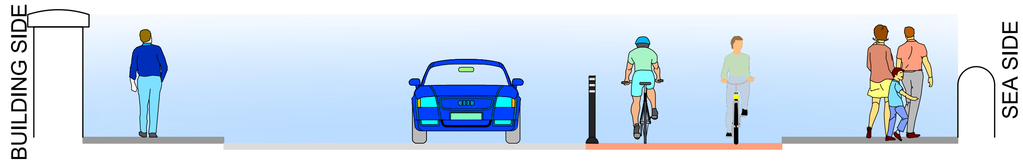

PROPOSED CROSS SECTION J-J

HWM

SHEET 09
SHEET 10
SHEET 10
SHEET 11

J

J

NO CHANGE TO KERB

NO CHANGE TO KERB

NO ENTRY

MARTELLO WOOD

MARTELLO WOOD

100 101 103 105 107 109 111 113 115 117 119 121 123 124 125 127 129 131

7 8 9

Disclaimer

a. This drawing is to be used for the design element identified in the titlebox. Other information shown is to be considered indicative only. The drawing is to be read in conjunction with all other relevant design drawings.

b. O.S. data used for plans are printed under © Ordnance Survey Ireland Government of Ireland. All rights reserved. Licence Number EN 0082120 National Transport Authority. All elevations are in metres and relate to OSi Geoid Model (OSGM15) Malin Head. All Co-ordinates are in Irish Transverse Mercator Grid (ITM) as defined by OSi active local GPS station.

c. Information concerning the position of apparatus shown on this drawing is based on drawings supplied by the utility owners and/or the utility works contractor, whilst every care has been taken in the preparation of this drawing, positions should be taken as approximate and are intended for general guidance only and no representation is made by the NTA as to the accuracy, completeness, sufficiency or otherwise of this drawing and the position of the apparatus.The information contained herein does not purport to be comprehensive or final as the apparatus is subject to being altered and/or superceded. Recipients should not rely on this information. Any liabilities are hereby expressly disclaimed.

d. The information contained herein has been provided by the NTA but does not purport to be comprehensive or final. Recipients should not rely on the information. Neither the NTA nor any of its directors, officers, employees, agents, stakeholders or advisers make any representation or warranty as to, or accept any liability or responsibility in relation to, the adequacy, accuracy, reasonableness or completeness of the information provided as part of this document or any matter on which the information is based (including but not limited to loss or damage arising as a result of reliance by recipients on the information or any part of it. Any liabilities are hereby expressly disclaimed.

Project Ireland 2040
Building Ireland's Future

Rev	Date	Drn	Chk'd	App'd	Amendment
J01	20.08.20	JG	MA	MA	FOR INFORMATION

Client: NTA Údarás Náisiúnta Iompair / National Transport Authority; Comhairle Cathrach Bhaile Átha Cliath / Dublin City Council

Date	Drawn	Checked	Approved
AUG. 2020	JG	MA	MA

Scale		Project Code	Contract Code	Data Producer/ QMS Code
1:250	@ A1	-		
1:500	@ A3			

Project Title: STRAND ROAD TRIAL TWO-WAY CYCLE TRACK

Drawing Title: GENERAL ARRANGEMENT

Drawing File Number	Sheet Number	Status	Rev
DCC20009-NTA-GEO_HV-00_XX_00-DR-KK-0102	10 of 17	S3	J01

DO NOT SCALE USE FIGURED DIMENSIONS ONLY

K:\DCC\20009\01_WIP\DRDCC20009-NTA-GEO_HV-00_XX_00-DR-KK-0102.dwg

LEGEND:

- CYCLETRACK
- FOOTPATH
- CARRIAGEWAY
- BUS LANE
- GRASS AREA / VERGE

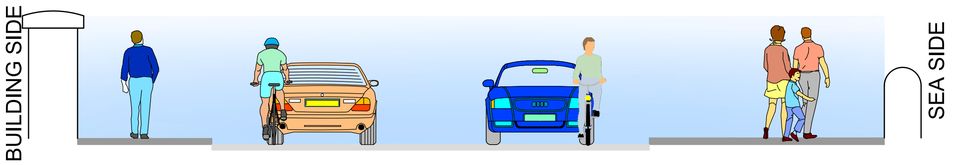

EXISTING CROSS SECTION K-K

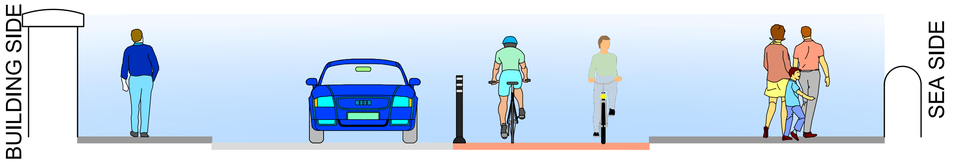

PROPOSED CROSS SECTION K-K

MARTELLO TOWER

NO CHANGE TO KERB

NO CHANGE TO KERB

NO CHANGE TO KERB

NO ENTRY

NO ENTRY

SHEET 10

SHEET 11

SHEET 11

SHEET 12

K

K

ST. JOHN'S ROAD

PETROL STATION

SEABURY

124 125 127 129 131 1-6 1-16 1 2 3 4 5 133 135 137 139 141 143 1-6 3-54, 1-62, 1-70,77

Disclaimer

a. This drawing is to be used for the design element identified in the titlebox. Other information shown is to be considered indicative only. The drawing is to be read in conjunction with all other relevant design drawings.

b. O.S. data used for plans are printed under © Ordnance Survey Ireland Government of Ireland. All rights reserved. Licence Number EN 0082120 National Transport Authority. All elevations are in metres and relate to OSi Geoid Model (OSGM15) Malin Head. All Co-ordinates are in Irish Transverse Mercator Grid (ITM) as defined by OSi active local GPS station.

c. Information concerning the position of apparatus shown on this drawing is based on drawings supplied by the utility owners and/or the utility works contractor, whilst every care has been taken in the preparation of this drawing, positions should be taken as approximate and are intended for general guidance only and no representation is made by the NTA as to the accuracy, completeness, sufficiency or otherwise of this drawing and the position of the apparatus.The information contained herein does not purport to be comprehensive or final as the apparatus is subject to being altered and/or superceded. Recipients should not rely on this information. Any liabilities are hereby expressly disclaimed.

d. The information contained herein has been provided by the NTA but does not purport to be comprehensive or final. Recipients should not rely on the information. Neither the NTA nor any of its directors, officers, employees, agents, stakeholders or advisers make any representation or warranty as to, or accept any liability or responsibility in relation to, the adequacy, accuracy, reasonableness or completeness of the information provided as part of this document or any matter on which the information is based (including but not limited to loss or damage arising as a result of reliance by recipients on the information or any part of it. Any liabilities are hereby expressly disclaimed.

Project Ireland 2040 Building Ireland's Future

Rev	Date	Drn	Chk'd	App'd	Amendment
J01	20.08.20	JG	MA	MA	FOR INFORMATION

Client: NTA Údarás Náisiúnta Iompair / National Transport Authority; Comhairle Cathrach Bhaile Átha Cliath / Dublin City Council

Date	Drawn	Checked	Approved
AUG. 2020	JG	MA	MA

Scale 1:250 @ A1, 1:500 @ A3 | Project Code: - | Contract Code | Data Producer QMS Code

Project Title: STRAND ROAD TRIAL TWO-WAY CYCLE TRACK

Drawing Title: GENERAL ARRANGEMENT

Drawing File Number	Sheet Number	Status	Rev
DCC20009-NTA-GEO_HV-00_XX_00-DR-KK-0102	11 of 17	S3	J01

DO NOT SCALE USE FIGURED DIMENSIONS ONLY

K:\DCC\20009\01_WIP\DR\DCC20009-NTA-GEO_HV-00_XX_00-DR-KK-0102.dwg

LEGEND:

- CYCLETRACK
- FOOTPATH
- CARRIAGEWAY
- BUS LANE
- GRASS AREA / VERGE

EXISTING CROSS SECTION L-L

PROPOSED CROSS SECTION L-L

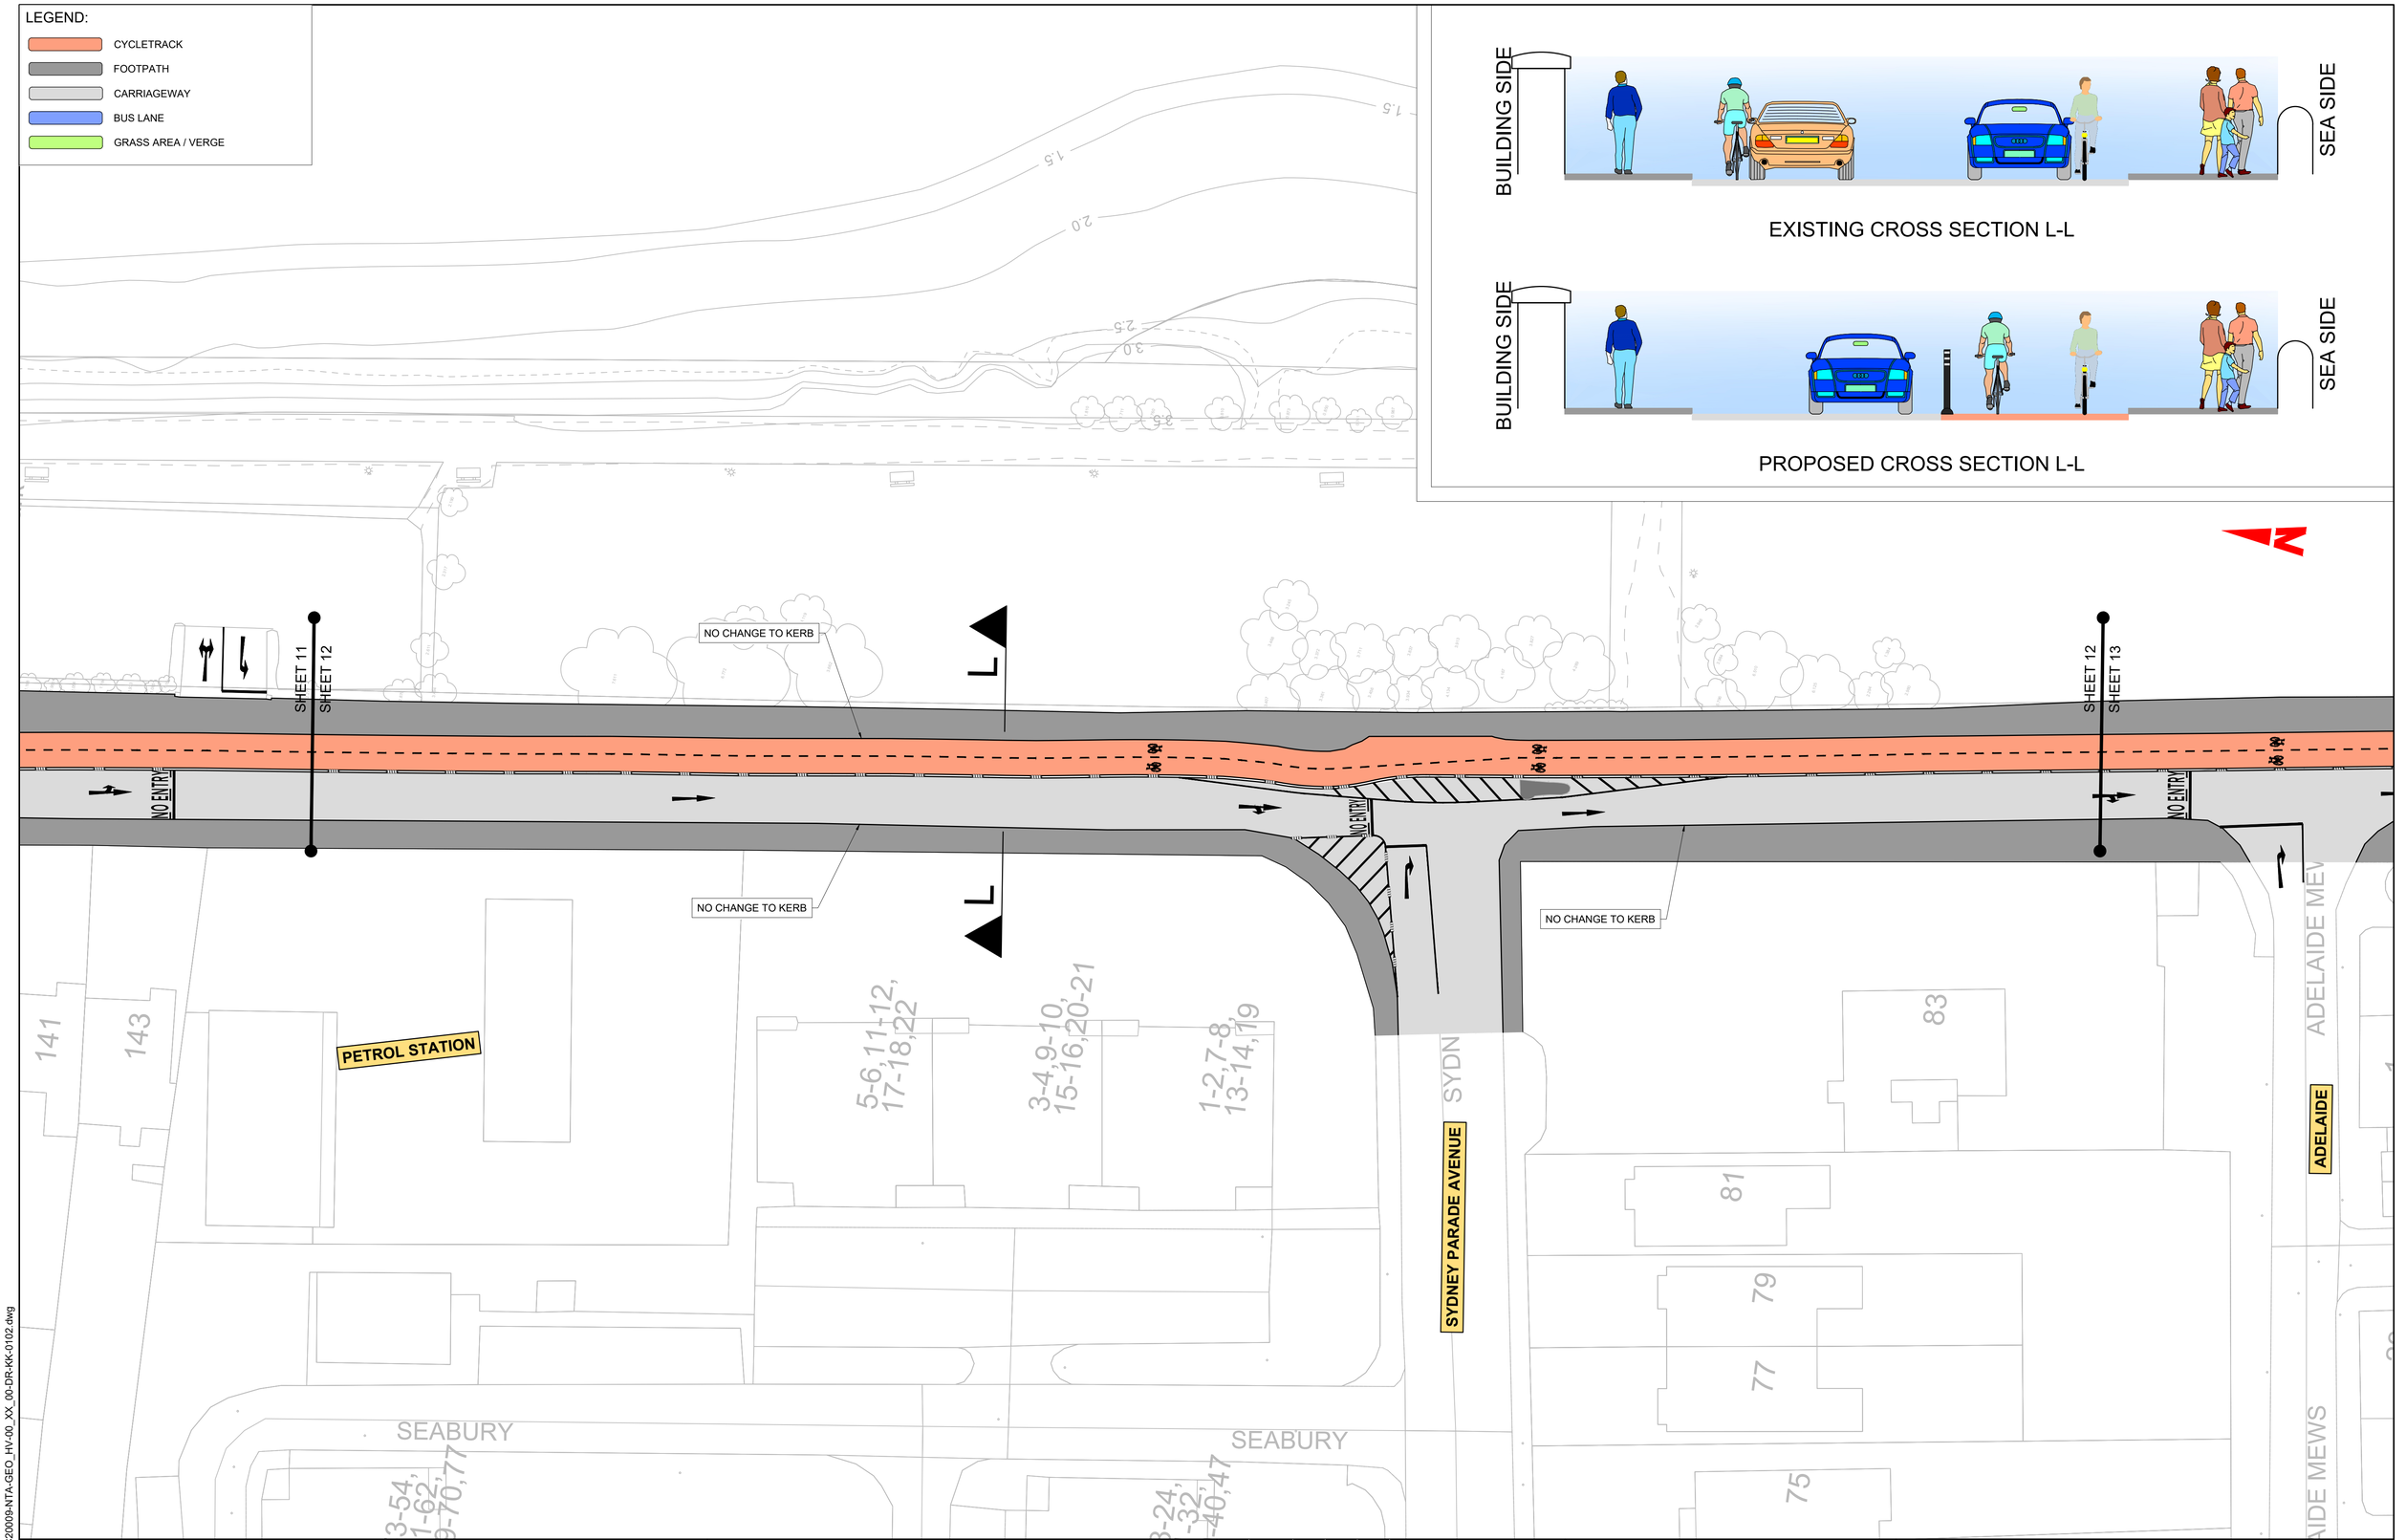

K:\DCC\20009\01_WIP\DRDCC20009-NTA-GEO_HV-00_XX_00-DR-KK-0102.dwg

Disclaimer

a. This drawing is to be used for the design element identified in the titlebox. Other information shown is to be considered indicative only. The drawing is to be read in conjunction with all other relevant design drawings.

b. O.S. data used for plans are printed under © Ordnance Survey Ireland Government of Ireland. All rights reserved. Licence Number EN 0082120 National Transport Authority. All elevations are in metres and relate to OSi Geoid Model (OSGM15) Malin Head. All Co-ordinates are in Irish Transverse Mercator Grid (ITM) as defined by OSi active local GPS station.

c. Information concerning the position of apparatus shown on this drawing is based on drawings supplied by the utility owners and/or the utility works contractor, whilst every care has been taken in the preparation of this drawing, positions should be taken as approximate and are intended for general guidance only and no representation is made by the NTA as to the accuracy, completeness, sufficiency or otherwise of this drawing and the position of the apparatus.The information contained herein does not purport to be comprehensive or final as the apparatus is subject to being altered and/or superceded. Recipients should not rely on this information. Any liabilities are hereby expressly disclaimed.

d. The information contained herein has been provided by the NTA but does not purport to be comprehensive or final. Recipients should not rely on the information. Neither the NTA nor any of its directors, officers, employees, agents, stakeholders or advisers make any representation or warranty as to, or accept any liability or responsibility in relation to, the adequacy, accuracy, reasonableness or completeness of the information provided as part of this document or any matter on which the information is based (including but not limited to loss or damage arising as a result of reliance by recipients on the information or any part of it. Any liabilities are hereby expressly disclaimed.

Project Ireland 2040
Building Ireland's Future

Rev	Date	Drn	Chk'd	App'd	Amendment
J01	20.08.20	JG	MA	MA	FOR INFORMATION

Client: NTA Údarás Náisiúnta Iompair / National Transport Authority; Comhairle Cathrach Bhaile Átha Cliath / Dublin City Council

Date	Drawn	Checked	Approved
AUG. 2020	JG	MA	MA

Scale		Project Code	Contract Code	Data Producer QMS Code
1:250	@ A1	-		
1:500	@ A3			

Project Title: STRAND ROAD TRIAL TWO-WAY CYCLE TRACK

Drawing Title: GENERAL ARRANGEMENT

Drawing File Number	Sheet Number	Status	Rev
DCC20009-NTA-GEO_HV-00_XX_00-DR-KK-0102	12 of 17	S3	J01

DO NOT SCALE USE FIGURED DIMENSIONS ONLY

LEGEND:

- CYCLETRACK
- FOOTPATH
- CARRIAGEWAY
- BUS LANE
- GRASS AREA / VERGE

EXISTING CROSS SECTION M-M

PROPOSED CROSS SECTION M-M

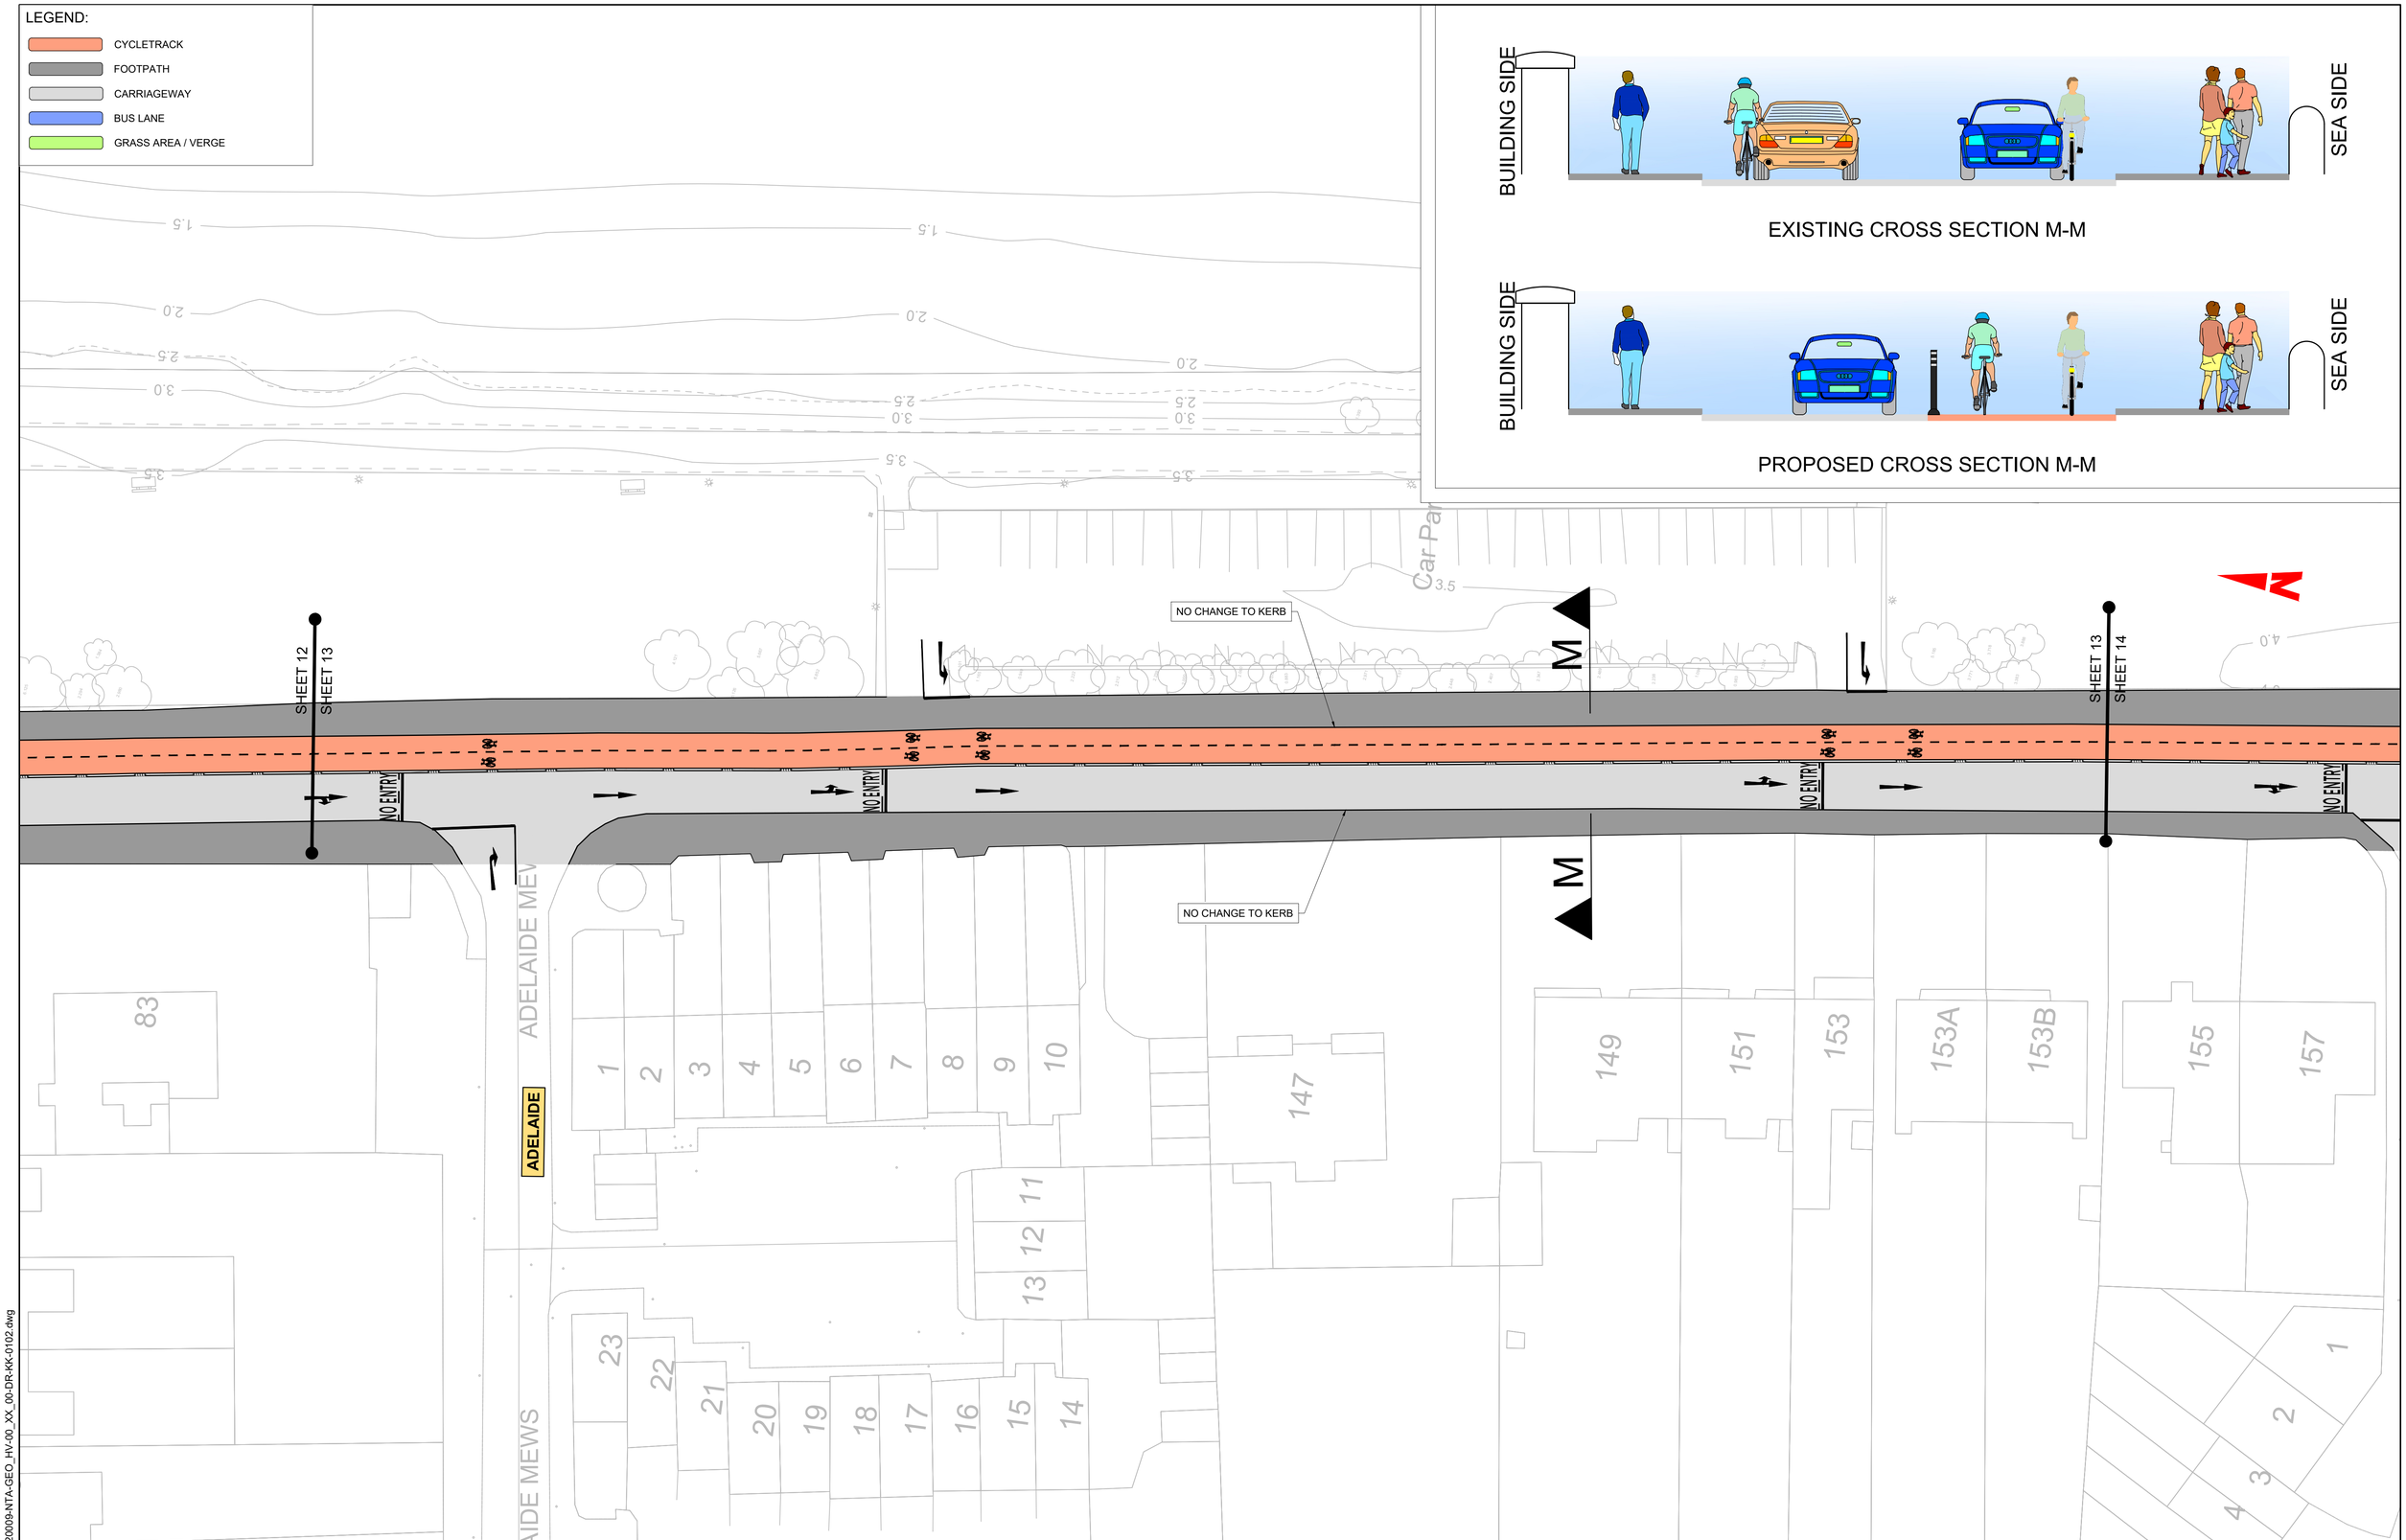

Disclaimer

a. This drawing is to be used for the design element identified in the titlebox. Other information shown is to be considered indicative only. The drawing is to be read in conjunction with all other relevant design drawings.

b. O.S. data used for plans are printed under © Ordnance Survey Ireland Government of Ireland. All rights reserved. Licence Number EN 0082120 National Transport Authority. All elevations are in metres and relate to OSi Geoid Model (OSGM15) Malin Head. All Co-ordinates are in Irish Transverse Mercator Grid (ITM) as defined by OSi active local GPS station.

c. Information concerning the position of apparatus shown on this drawing is based on drawings supplied by the utility owners and/or the utility works contractor, whilst every care has been taken in the preparation of this drawing, positions should be taken as approximate and are intended for general guidance only and no representation is made by the NTA as to the accuracy, completeness, sufficiency or otherwise of this drawing and the position of the apparatus.The information contained herein does not purport to be comprehensive or final as the apparatus is subject to being altered and/or superceded. Recipients should not rely on this information. Any liabilities are hereby expressly disclaimed.

d. The information contained herein has been provided by the NTA but does not purport to be comprehensive or final. Recipients should not rely on the information. Neither the NTA nor any of its directors, officers, employees, agents, stakeholders or advisers make any representation or warranty as to, or accept any liability or responsibility in relation to, the adequacy, accuracy, reasonableness or completeness of the information provided as part of this document or any matter on which the information is based (including but not limited to loss or damage arising as a result of reliance by recipients on the information or any part of it. Any liabilities are hereby expressly disclaimed.

Project Ireland 2040
Building Ireland's Future

Rev	Date	Drn	Chk'd	App'd	Amendment
J01	20.08.20	JG	MA	MA	FOR INFORMATION

Client: NTA Údarás Náisiúnta Iompair / National Transport Authority; Comhairle Cathrach Bhaile Átha Cliath / Dublin City Council

Date	Drawn	Checked	Approved
AUG. 2020	JG	MA	MA

Scale 1:250 @ A1, 1:500 @ A3 | Project Code: - | Contract Code | Data Producer QMS Code

Project Title: STRAND ROAD TRIAL TWO-WAY CYCLE TRACK

Drawing Title: GENERAL ARRANGEMENT

Drawing File Number: DCC20009-NTA-GEO_HV-00_XX_00-DR-KK-0102 | Sheet Number: 13 of 17 | Status: S3 | Rev: J01

K:\DCC\20009\01_WIP\DR\DCC20009-NTA-GEO_HV-00_XX_00-DR-KK-0102.dwg

DO NOT SCALE USE FIGURED DIMENSIONS ONLY

LEGEND:

- CYCLETRACK
- FOOTPATH
- CARRIAGEWAY
- BUS LANE
- GRASS AREA / VERGE

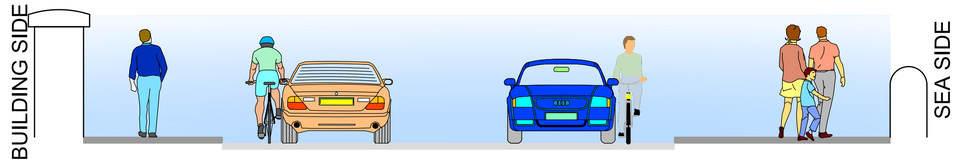

EXISTING CROSS SECTION N-N

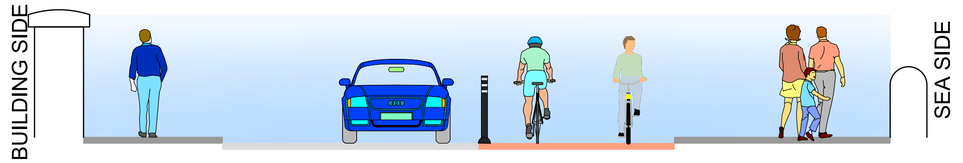

PROPOSED CROSS SECTION N-N

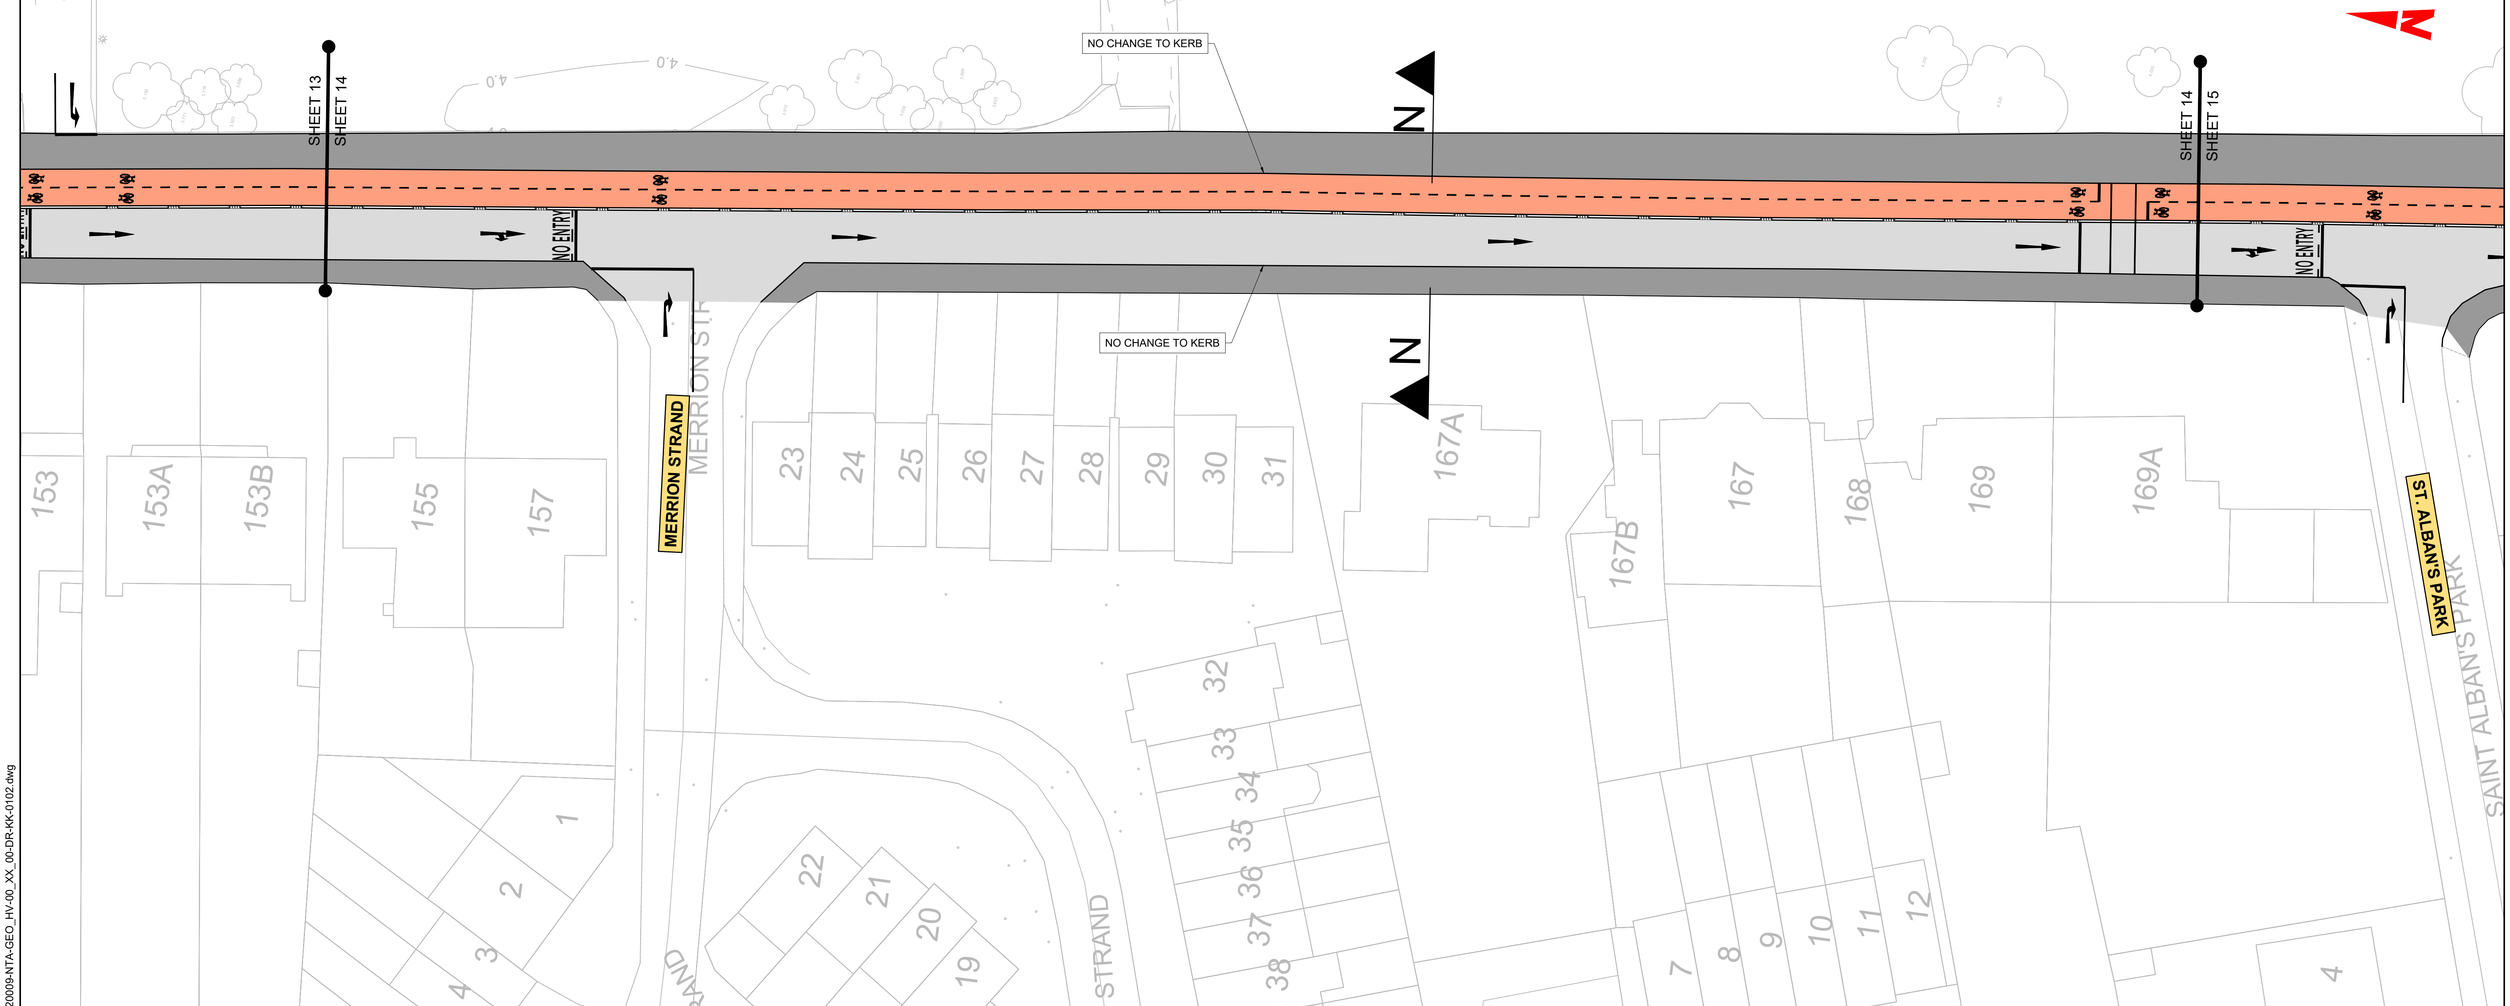

Disclaimer

a. This drawing is to be used for the design element identified in the titlebox. Other information shown is to be considered indicative only. The drawing is to be read in conjunction with all other relevant design drawings.

b. O.S. data used for plans are printed under © Ordnance Survey Ireland Government of Ireland. All rights reserved. Licence Number EN 0082120 National Transport Authority. All elevations are in metres and relate to OSi Geoid Model (OSGM15) Malin Head. All Co-ordinates are in Irish Transverse Mercator Grid (ITM) as defined by OSi active local GPS station.

c. Information concerning the position of apparatus shown on this drawing is based on drawings supplied by the utility owners and/or the utility works contractor, whilst every care has been taken in the preparation of this drawing, positions should be taken as approximate and are intended for general guidance only and no representation is made by the NTA as to the accuracy, completeness, sufficiency or otherwise of this drawing and the position of the apparatus.The information contained herein does not purport to be comprehensive or final as the apparatus is subject to being altered and/or superceded. Recipients should not rely on this information. Any liabilities are hereby expressly disclaimed.

d. The information contained herein has been provided by the NTA but does not purport to be comprehensive or final. Recipients should not rely on the information. Neither the NTA nor any of its directors, officers, employees, agents, stakeholders or advisers make any representation or warranty as to, or accept any liability or responsibility in relation to, the adequacy, accuracy, reasonableness or completeness of the information provided as part of this document or any matter on which the information is based (including but not limited to loss or damage arising as a result of reliance by recipients on the information or any part of it. Any liabilities are hereby expressly disclaimed.

Project Ireland 2040
Building Ireland's Future

Rev	Date	Drn	Chk'd	App'd	Amendment
J01	20.08.20	JG	MA	MA	FOR INFORMATION

Client: NTA Údarás Náisiúnta Iompair / National Transport Authority; Comhairle Cathrach Bhaile Átha Cliath / Dublin City Council

Date	Drawn	Checked	Approved
AUG. 2020	JG	MA	MA

Scale 1:250 @ A1, 1:500 @ A3 | Project Code: - | Contract Code | Data Producer QMS Code

Project Title: STRAND ROAD TRIAL TWO-WAY CYCLE TRACK

Drawing Title: GENERAL ARRANGEMENT

Drawing File Number: DCC20009-NTA-GEO_HV-00_XX_00-DR-KK-0102 | Sheet Number: 14 of 17 | Status: S3 | Rev: J01

DO NOT SCALE USE FIGURED DIMENSIONS ONLY

K:\DCC\20009101_WIP\DR\DCC20009-NTA-GEO_HV-00_XX_00-DR-KK-0102.dwg

LEGEND:

- CYCLETRACK
- FOOTPATH
- CARRIAGEWAY
- BUS LANE
- GRASS AREA / VERGE

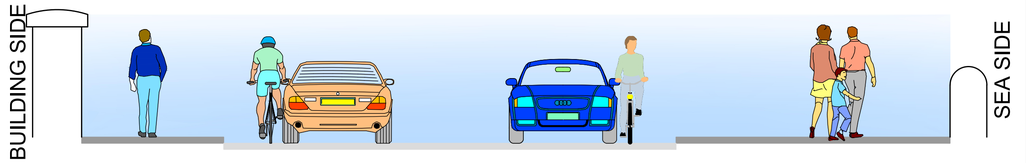

EXISTING CROSS SECTION O-O

PROPOSED CROSS SECTION O-O

SHEET 14
SHEET 15
SHEET 15
SHEET 16
NO ENTRY
NO ENTRY
NO CHANGE TO KERB
NO CHANGE TO KERB
ST. ALBAN'S PARK
SAINT ALBAN'S PARK
Strand House
Strand House
169
169A
169B
173
175
177
179
1,5
2,6
3,7
4,8
45
46
47
12
4
63
61
1.5
2.0
2.5
3.0
3.5

Disclaimer

a. This drawing is to be used for the design element identified in the titlebox. Other information shown is to be considered indicative only. The drawing is to be read in conjunction with all other relevant design drawings.

b. O.S. data used for plans are printed under © Ordnance Survey Ireland Government of Ireland. All rights reserved. Licence Number EN 0082120 National Transport Authority. All elevations are in metres and relate to OSi Geoid Model (OSGM15) Malin Head. All Co-ordinates are in Irish Transverse Mercator Grid (ITM) as defined by OSi active local GPS station.

c. Information concerning the position of apparatus shown on this drawing is based on drawings supplied by the utility owners and/or the utility works contractor, whilst every care has been taken in the preparation of this drawing, positions should be taken as approximate and are intended for general guidance only and no representation is made by the NTA as to the accuracy, completeness, sufficiency or otherwise of this drawing and the position of the apparatus.The information contained herein does not purport to be comprehensive or final as the apparatus is subject to being altered and/or superceded. Recipients should not rely on this information. Any liabilities are hereby expressly disclaimed.

d. The information contained herein has been provided by the NTA but does not purport to be comprehensive or final. Recipients should not rely on the information. Neither the NTA nor any of its directors, officers, employees, agents, stakeholders or advisers make any representation or warranty as to, or accept any liability or responsibility in relation to, the adequacy, accuracy, reasonableness or completeness of the information provided as part of this document or any matter on which the information is based (including but not limited to loss or damage arising as a result of reliance by recipients on the information or any part of it. Any liabilities are hereby expressly disclaimed.

Project Ireland 2040
Building Ireland's Future

Rev	Date	Drn	Chk'd	App'd	Amendment
J01	20.08.20	JG	MA	MA	FOR INFORMATION

Client: NTA Údarás Náisiúnta Iompair / National Transport Authority; Comhairle Cathrach Bhaile Átha Cliath / Dublin City Council

Date	Drawn	Checked	Approved
AUG. 2020	JG	MA	MA

Scale 1:250 @ A1, 1:500 @ A3 | Project Code: - | Contract Code | Data Producer QMS Code

Project Title: STRAND ROAD TRIAL TWO-WAY CYCLE TRACK

Drawing Title: GENERAL ARRANGEMENT

Drawing File Number: DCC20009-NTA-GEO_HV-00_XX_00-DR-KK-0102 | Sheet Number: 15 of 17 | Status: S3 | Rev: J01

K:\DCC\20009\01_WIP\DRD\DCC20009-NTA-GEO_HV-00_XX_00-DR-KK-0102.dwg

DO NOT SCALE USE FIGURED DIMENSIONS ONLY

LEGEND:

- CYCLETRACK
- FOOTPATH
- CARRIAGEWAY
- BUS LANE
- GRASS AREA / VERGE

EXISTING CROSS SECTION P-P

PROPOSED CROSS SECTION P-P

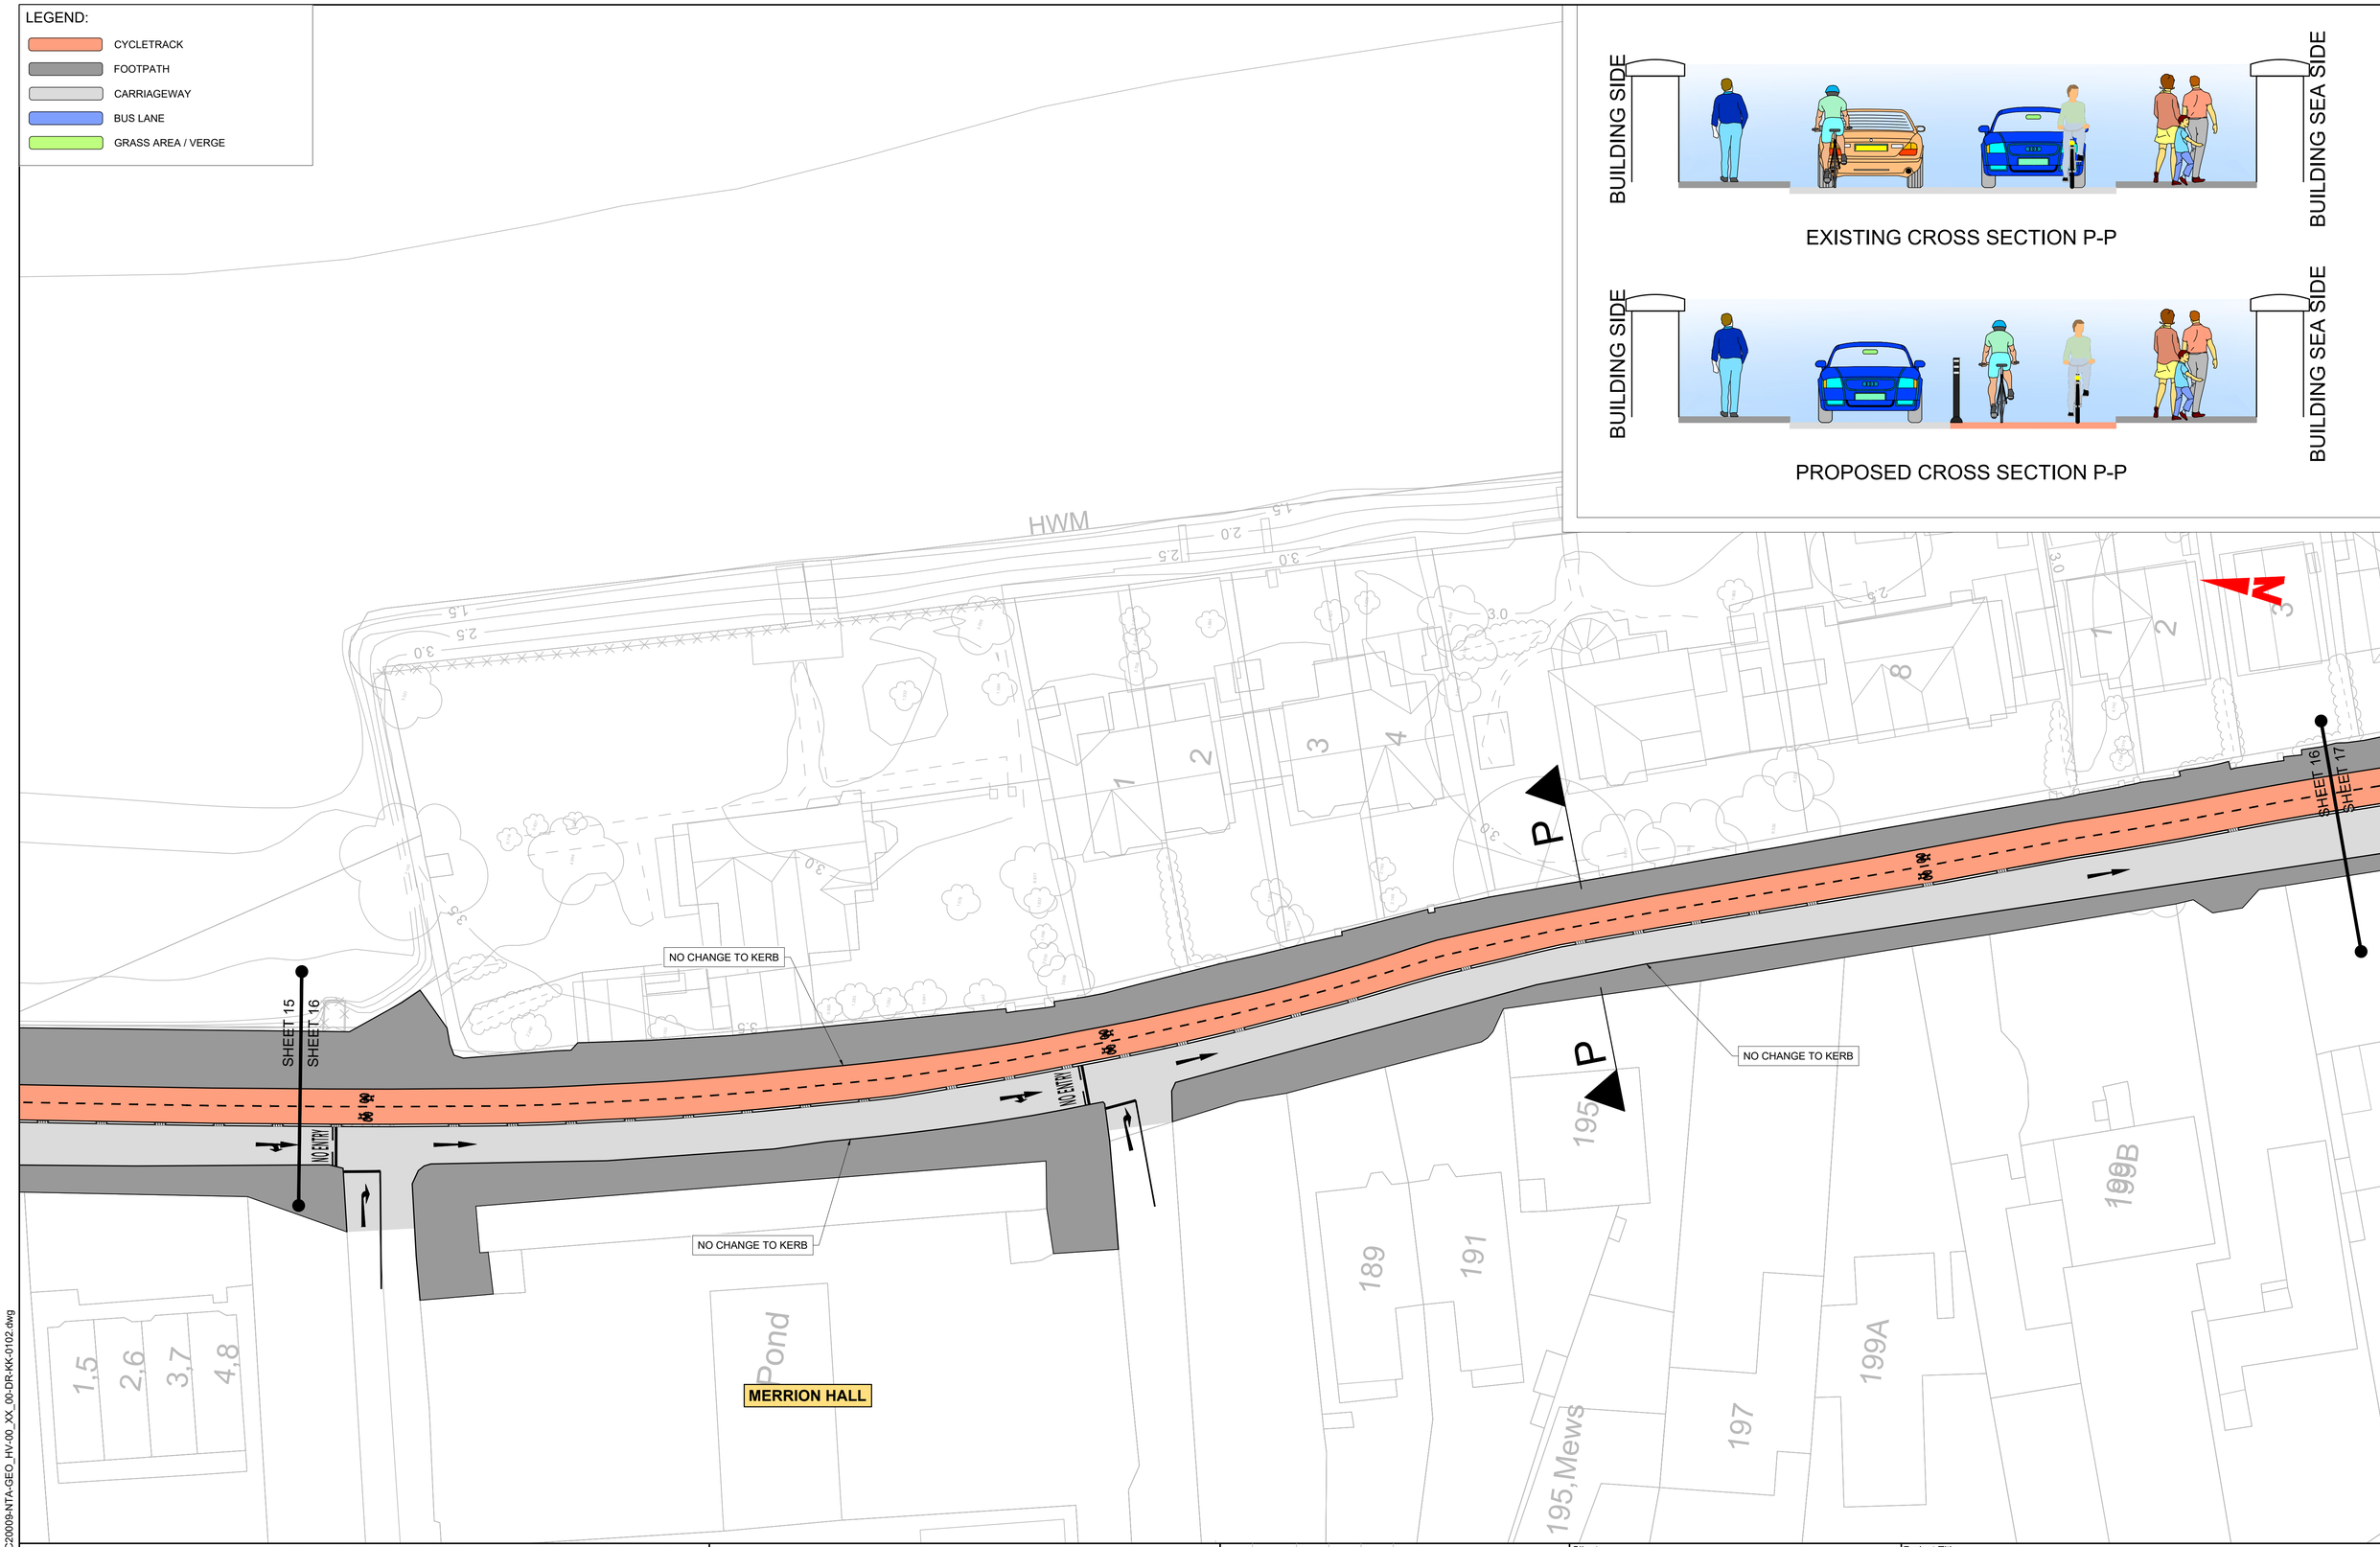

Disclaimer

a. This drawing is to be used for the design element identified in the titlebox. Other information shown is to be considered indicative only. The drawing is to be read in conjunction with all other relevant design drawings.

b. O.S. data used for plans are printed under © Ordnance Survey Ireland Government of Ireland. All rights reserved. Licence Number EN 0082120 National Transport Authority. All elevations are in metres and relate to OSi Geoid Model (OSGM15) Malin Head. All Co-ordinates are in Irish Transverse Mercator Grid (ITM) as defined by OSi active local GPS station.

c. Information concerning the position of apparatus shown on this drawing is based on drawings supplied by the utility owners and/or the utility works contractor, whilst every care has been taken in the preparation of this drawing, positions should be taken as approximate and are intended for general guidance only and no representation is made by the NTA as to the accuracy, completeness, sufficiency or otherwise of this drawing and the position of the apparatus.The information contained herein does not purport to be comprehensive or final as the apparatus is subject to being altered and/or superceded. Recipients should not rely on this information. Any liabilities are hereby expressly disclaimed.

d. The information contained herein has been provided by the NTA but does not purport to be comprehensive or final. Recipients should not rely on the information. Neither the NTA nor any of its directors, officers, employees, agents, stakeholders or advisers make any representation or warranty as to, or accept any liability or responsibility in relation to, the adequacy, accuracy, reasonableness or completeness of the information provided as part of this document or any matter on which the information is based (including but not limited to loss or damage arising as a result of reliance by recipients on the information or any part of it. Any liabilities are hereby expressly disclaimed.

Project Ireland 2040
Building Ireland's Future

Rev	Date	Drn	Chk'd	App'd	Amendment
J01	20.08.20	JG	MA	MA	FOR INFORMATION

Client: NTA Údarás Náisiúnta Iompair / National Transport Authority; Comhairle Cathrach Bhaile Átha Cliath / Dublin City Council

Date	Drawn	Checked	Approved
AUG. 2020	JG	MA	MA

Scale 1:250 @ A1, 1:500 @ A3 | Project Code: - | Contract Code | Data Producer QMS Code

Project Title: STRAND ROAD TRIAL TWO-WAY CYCLE TRACK

Drawing Title: GENERAL ARRANGEMENT

Drawing File Number: DCC20009-NTA-GEO_HV-00_XX_00-DR-KK-0102 | Sheet Number: 16 of 17 | Status: S3 | Rev: J01

DO NOT SCALE USE FIGURED DIMENSIONS ONLY

K:\DCC\20009\01_WIP\DRDCC20009-NTA-GEO_HV-00_XX_00-DR-KK-0102.dwg

LEGEND:

- CYCLETRACK
- FOOTPATH
- CARRIAGEWAY
- BUS LANE
- GRASS AREA / VERGE

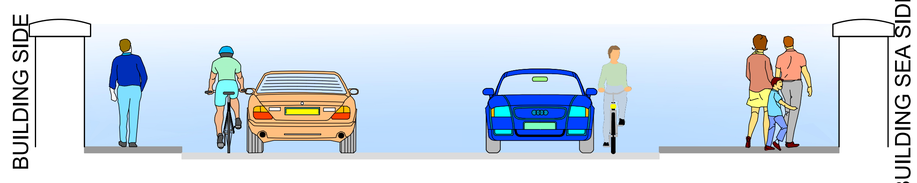

EXISTING CROSS SECTION Q-Q

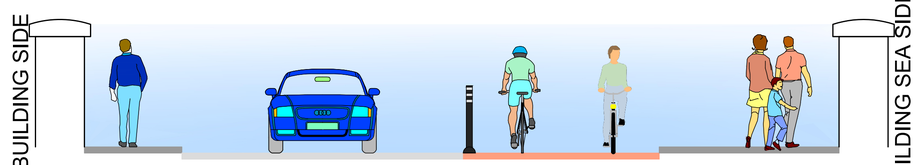

PROPOSED CROSS SECTION Q-Q

SHEET 16
SHEET 17
NO CHANGE TO KERB
NO CHANGE TO KERB
NO CHANGE TO KERB
NO ENTRY
RAILWAY LINE
RAILWAY LINE
MERRION ROAD
ROCK ROAD
TIE INTO EXISTING SHEET 17
CYCLE TRACK TO BE EXTENDED TO DCC / DLRCC BOUNDARY
SHEET 17
LÁNA BUS
LÁNA BUS
LÁNA BUS
LÁNA BUS

Disclaimer
a. This drawing is to be used for the design element identified in the titlebox. Other information shown is to be considered indicative only. The drawing is to be read in conjunction with all other relevant design drawings.
b. O.S. data used for plans are printed under © Ordnance Survey Ireland Government of Ireland. All rights reserved. Licence Number EN 0082120 National Transport Authority. All elevations are in metres and relate to OSi Geoid Model (OSGM15) Malin Head. All Co-ordinates are in Irish Transverse Mercator Grid (ITM) as defined by OSi active local GPS station.
c. Information concerning the position of apparatus shown on this drawing is based on drawings supplied by the utility owners and/or the utility works contractor, whilst every care has been taken in the preparation of this drawing, positions should be taken as approximate and are intended for general guidance only and no representation is made by the NTA as to the accuracy, completeness, sufficiency or otherwise of this drawing and the position of the apparatus.The information contained herein does not purport to be comprehensive or final as the apparatus is subject to being altered and/or superceded. Recipients should not rely on this information. Any liabilities are hereby expressly disclaimed.
d. The information contained herein has been provided by the NTA but does not purport to be comprehensive or final. Recipients should not rely on the information. Neither the NTA nor any of its directors, officers, employees, agents, stakeholders or advisers make any representation or warranty as to, or accept any liability or responsibility in relation to, the adequacy, accuracy, reasonableness or completeness of the information provided as part of this document or any matter on which the information is based (including but not limited to loss or damage arising as a result of reliance by recipients on the information or any part of it. Any liabilities are hereby expressly disclaimed.

Project Ireland 2040
Building Ireland's Future

Rev	Date	Drn	Chk'd	App'd	Amendment
J01	20.08.20	JG	MA	MA	FOR INFORMATION

Client: NTA Údarás Náisiúnta Iompair / National Transport Authority; Comhairle Cathrach Bhaile Átha Cliath / Dublin City Council

Date	Drawn	Checked	Approved
AUG. 2020	JG	MA	MA

Scale 1:250 @ A1, 1:500 @ A3 | Project Code: - | Contract Code | Data Producer QMS Code

Project Title: STRAND ROAD TRIAL TWO-WAY CYCLE TRACK

Drawing Title: GENERAL ARRANGEMENT

Drawing File Number	Sheet Number	Status	Rev
DCC20009-NTA-GEO_HV-00_XX_00-DR-KK-0102	17 of 17	S3	J01

DO NOT SCALE USE FIGURED DIMENSIONS ONLY

K:\DCC\20009\01_WIP\DRD\DCC20009-NTA-GEO_HV-00_XX_00-DR-KK-0102.dwg