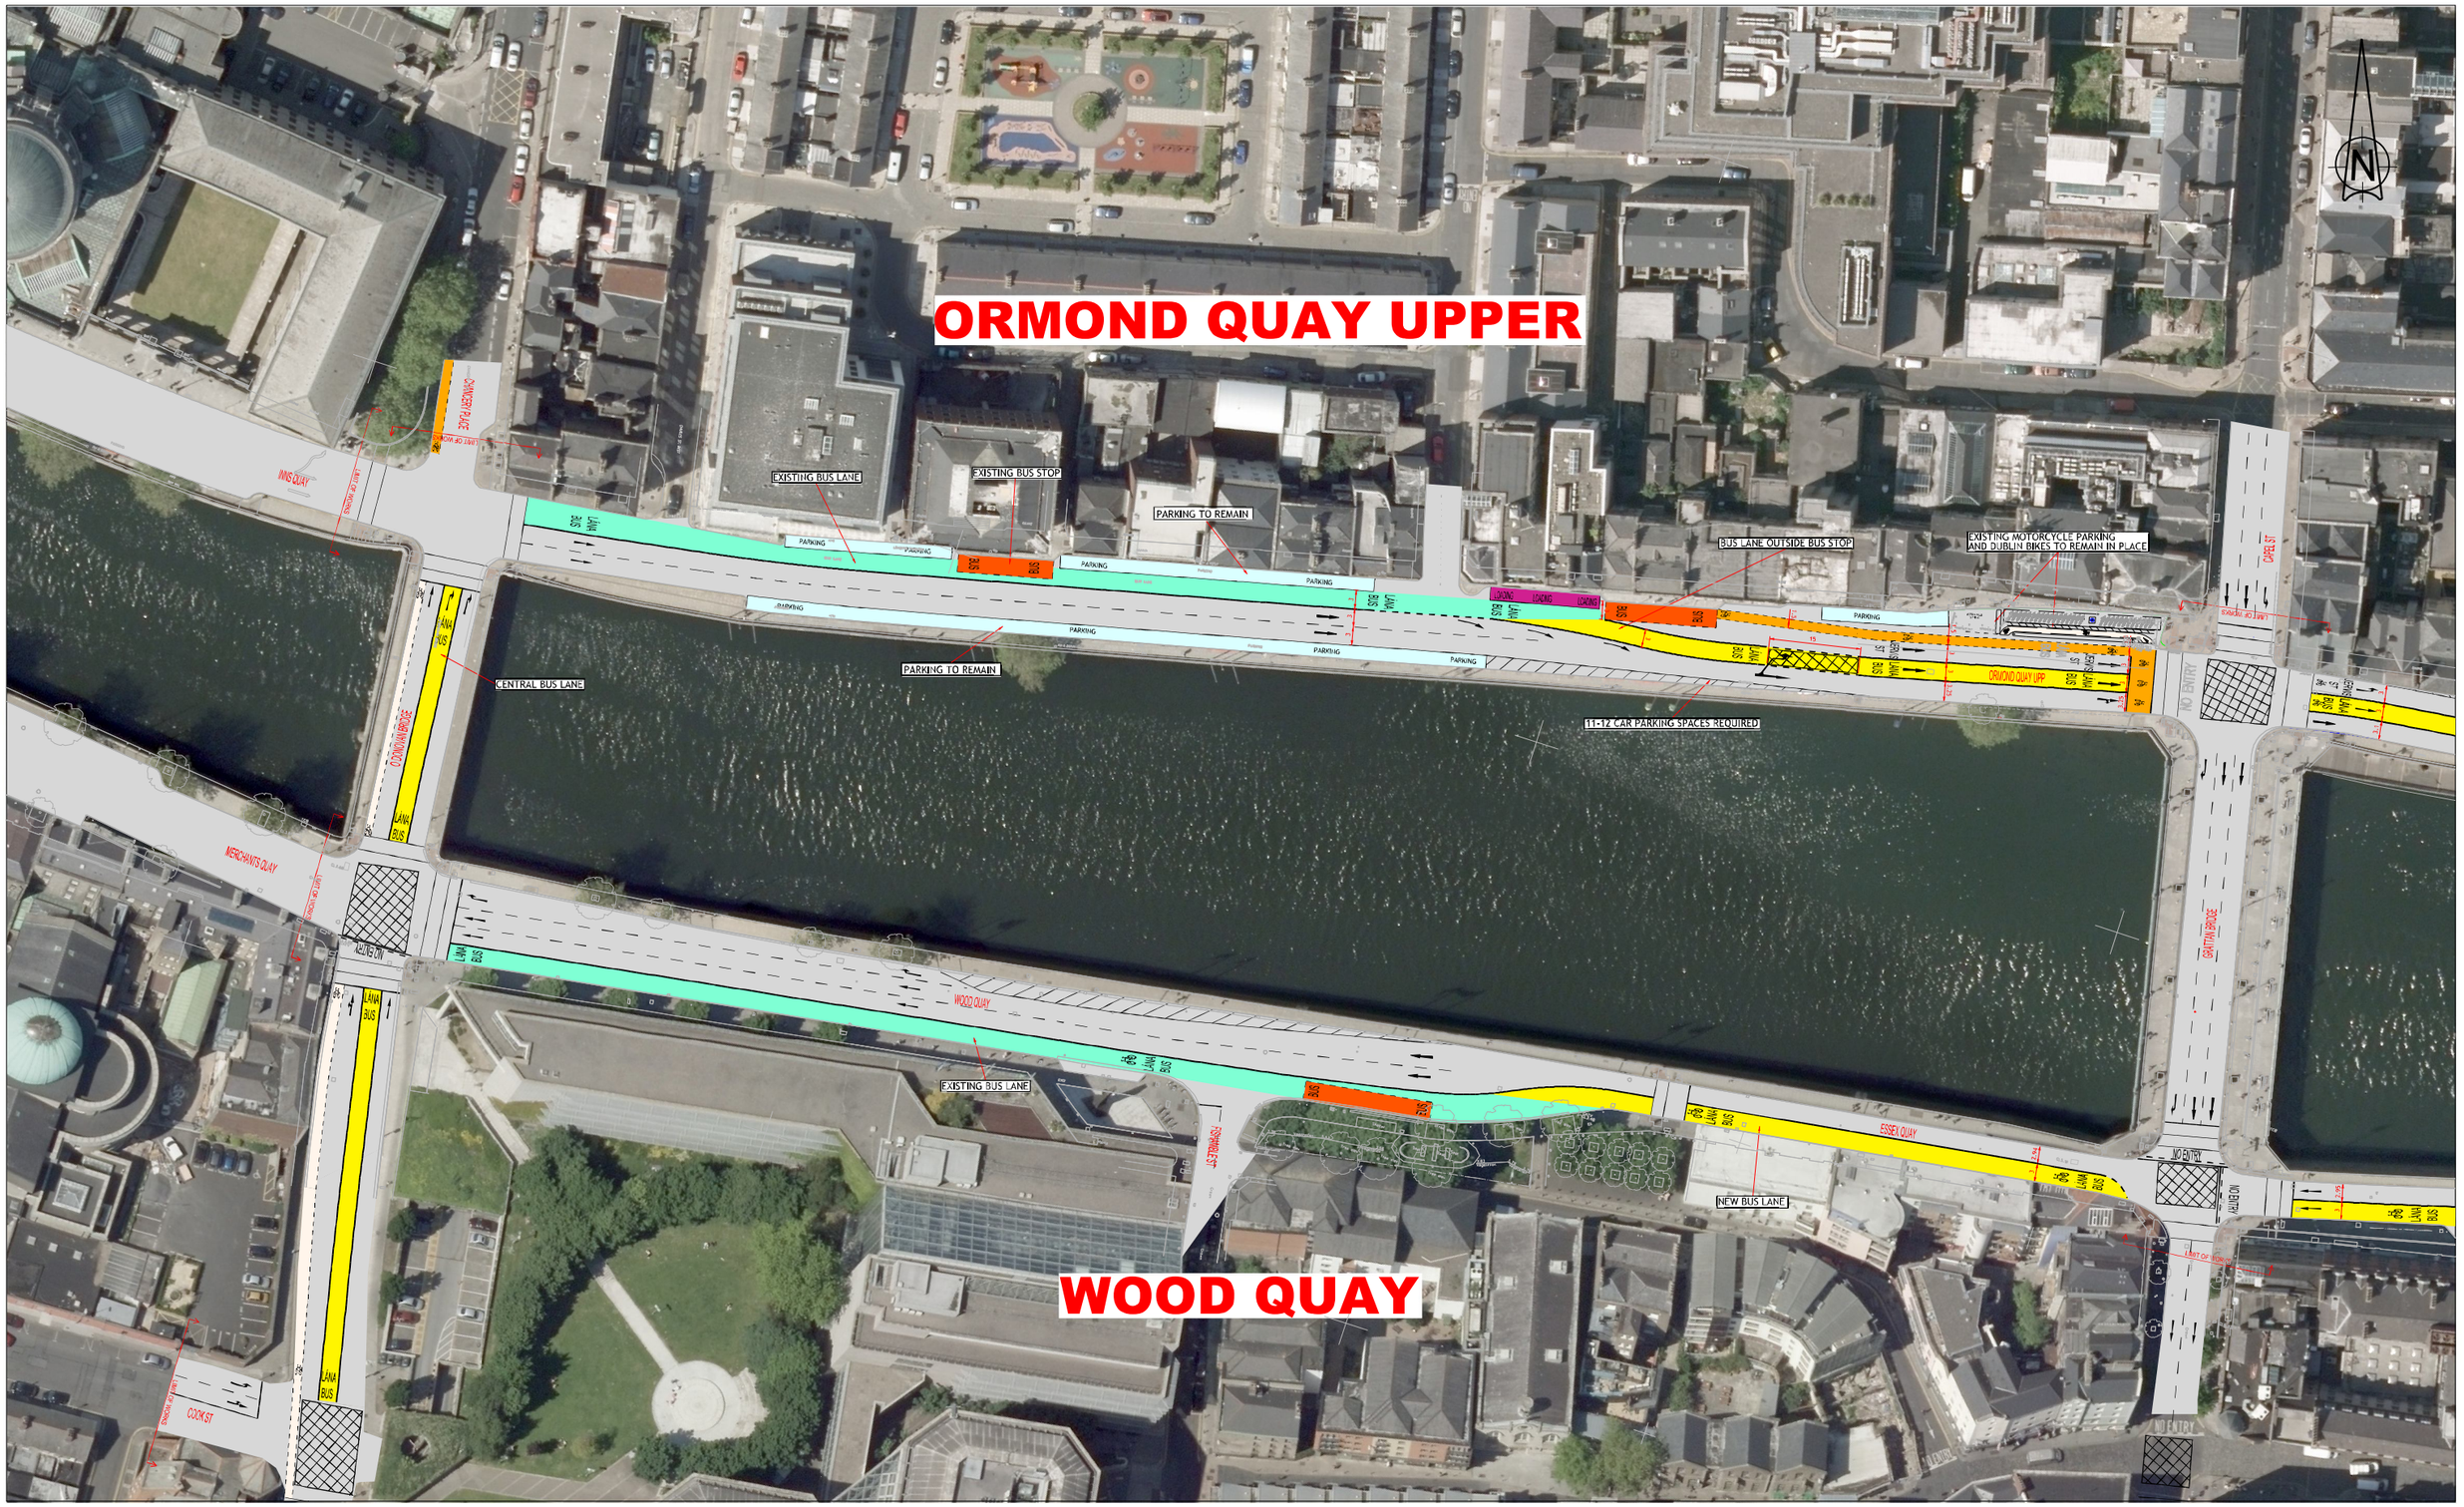

Dublin City
Baile Átha Cliath

DUBLIN CITY COUNCIL
Comhairle Chathair Bhaile Atha Cliath
ENVIRONMENT & TRANSPORTATION DEPT
CIVIC OFFICES
WOOD QUAY., DUBLIN 8.

BRENDAN O BRIEN
ACTING EXECUTIVE MANAGER TRAFFIC

NOTES

1.© Ordnance Survey Ireland. All rights reserved. License number 2016/23/CCMA/DublinCityCouncil

SHADE INDEX

LEGEND

- BUS STOP
- EXISTING BUS LANE
- PROPOSED BUS LANE
- EXISTING CYCLE LANE
- PROPOSED CYCLE LANE
- PARKING
- LOADING
- LUAS CROSS CITY

No.	Revision	Date	By	Chk'd	App'd
Stage		Date			App'd
PRELIMINARY					
APPROVAL					
TENDER					
CONSTRUCTION					

Project Title
CITY CENTRE TRANSPORT STUDY

Drawing Title
WINETAVERN ST/NORTH AND SOUTH QUAYS PROPOSALS

Designed:	CAD File: RT 5169	Sheet	
Drawn: KMC	Job No: RT 5169	2 OF 4	
Checked: MH	Scale: 1-500@A1,	Drawing No: RT-5169-PD-002	Rev:
Approved: MH	Date: 13-02-17		