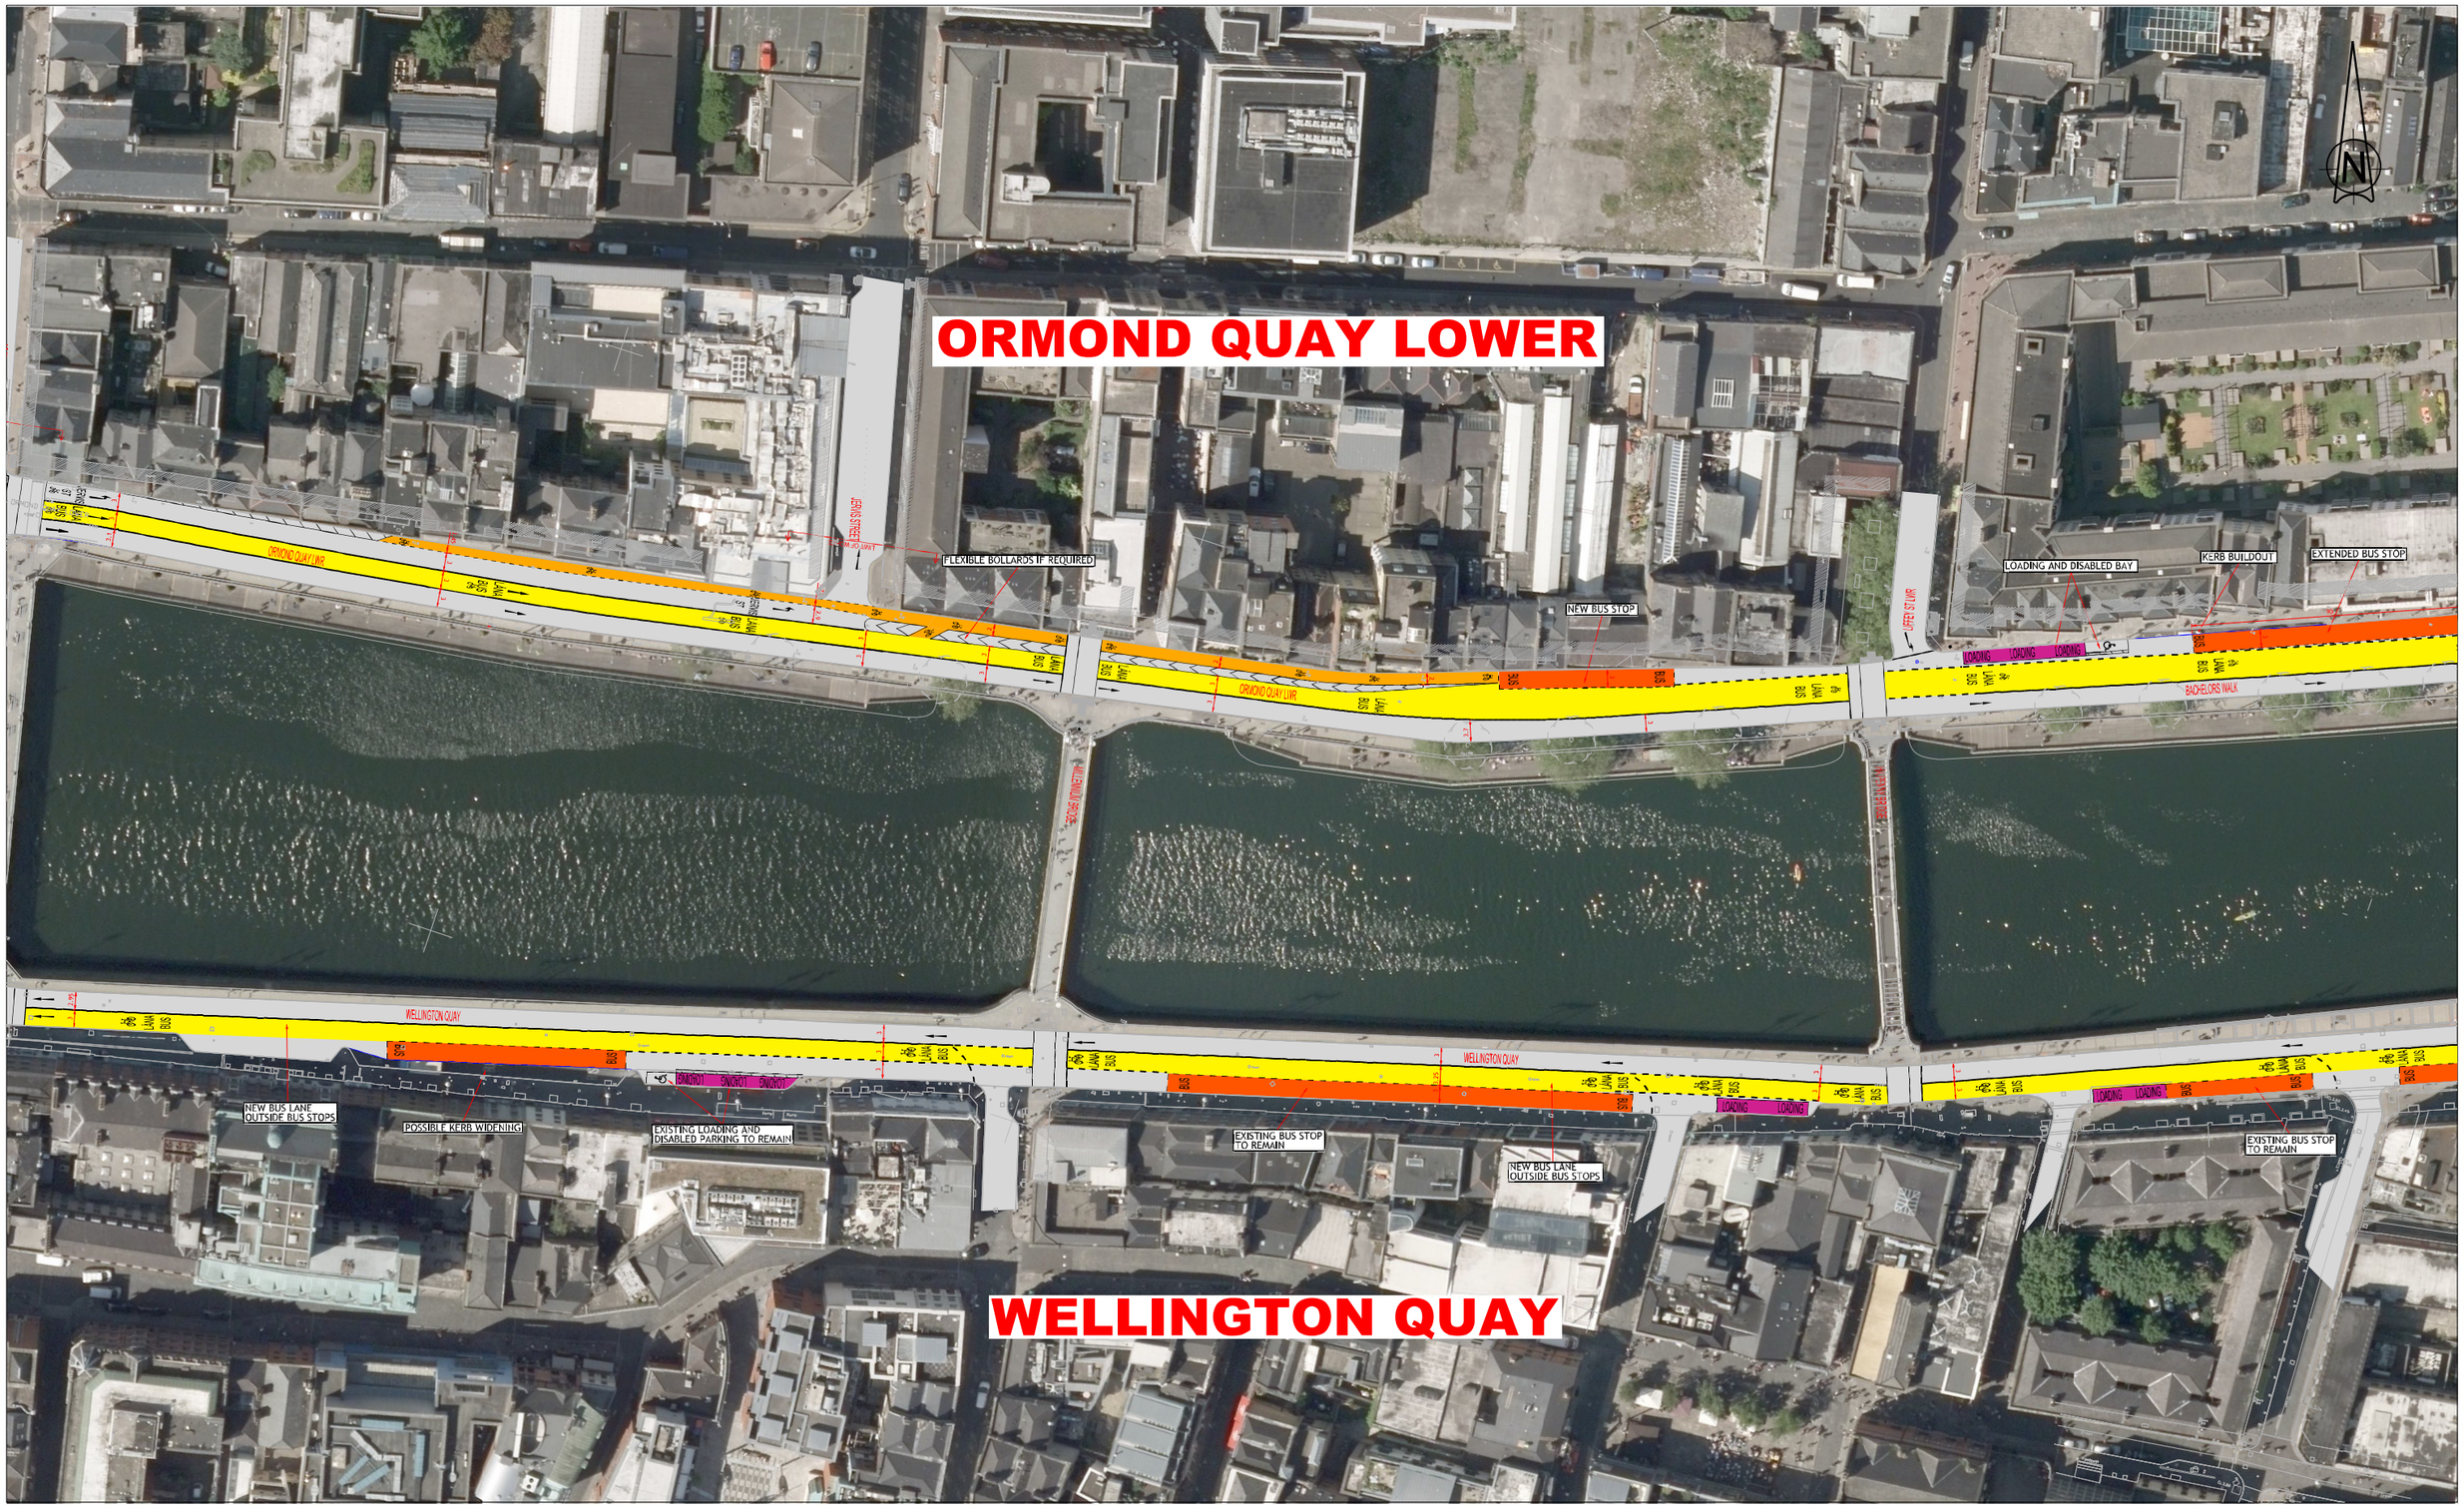

Dublin City
Baile Átha Cliath

DUBLIN CITY COUNCIL

Comhairle Chathair Bhaile Átha Cliath

ENVIRONMENT & TRANSPORTATION DEPT
CIVIC OFFICES
WOOD QUAY., DUBLIN 8.

BRENDAN O BRIEN
ACTING EXECUTIVE MANAGER TRAFFIC

NOTES

1. © Ordnance Survey Ireland. All rights reserved. License number 2016/23/CCMA/DublinCityCouncil

SHADE INDEX

LEGEND

- BUS STOP
- EXISTING BUS LANE
- EXISTING CYCLE LANE
- PROPOSED BUS LANE
- PROPOSED CYCLE LANE
- PARKING
- LOADING
- LUAS CROSS CITY

No.	Revision	Date	By	Chk'd	App'd

Stage	Date	App'd
PRELIMINARY		
APPROVAL		
TENDER		
CONSTRUCTION		

Project Title
CITY CENTRE TRANSPORT STUDY

Drawing Title
WINETAVERN ST/NORTH AND SOUTH QUAYS PROPOSALS

Designed:	CAD File: RT 5169	Sheet 3 OF 4	
Drawn: KM/C	Job No: RT 5169		
Checked: MH	Scale: 1- 500@A1.	Drawing No: RT-5169-PD-003	Rev:
Approved: MH	Date: 13-02-17		