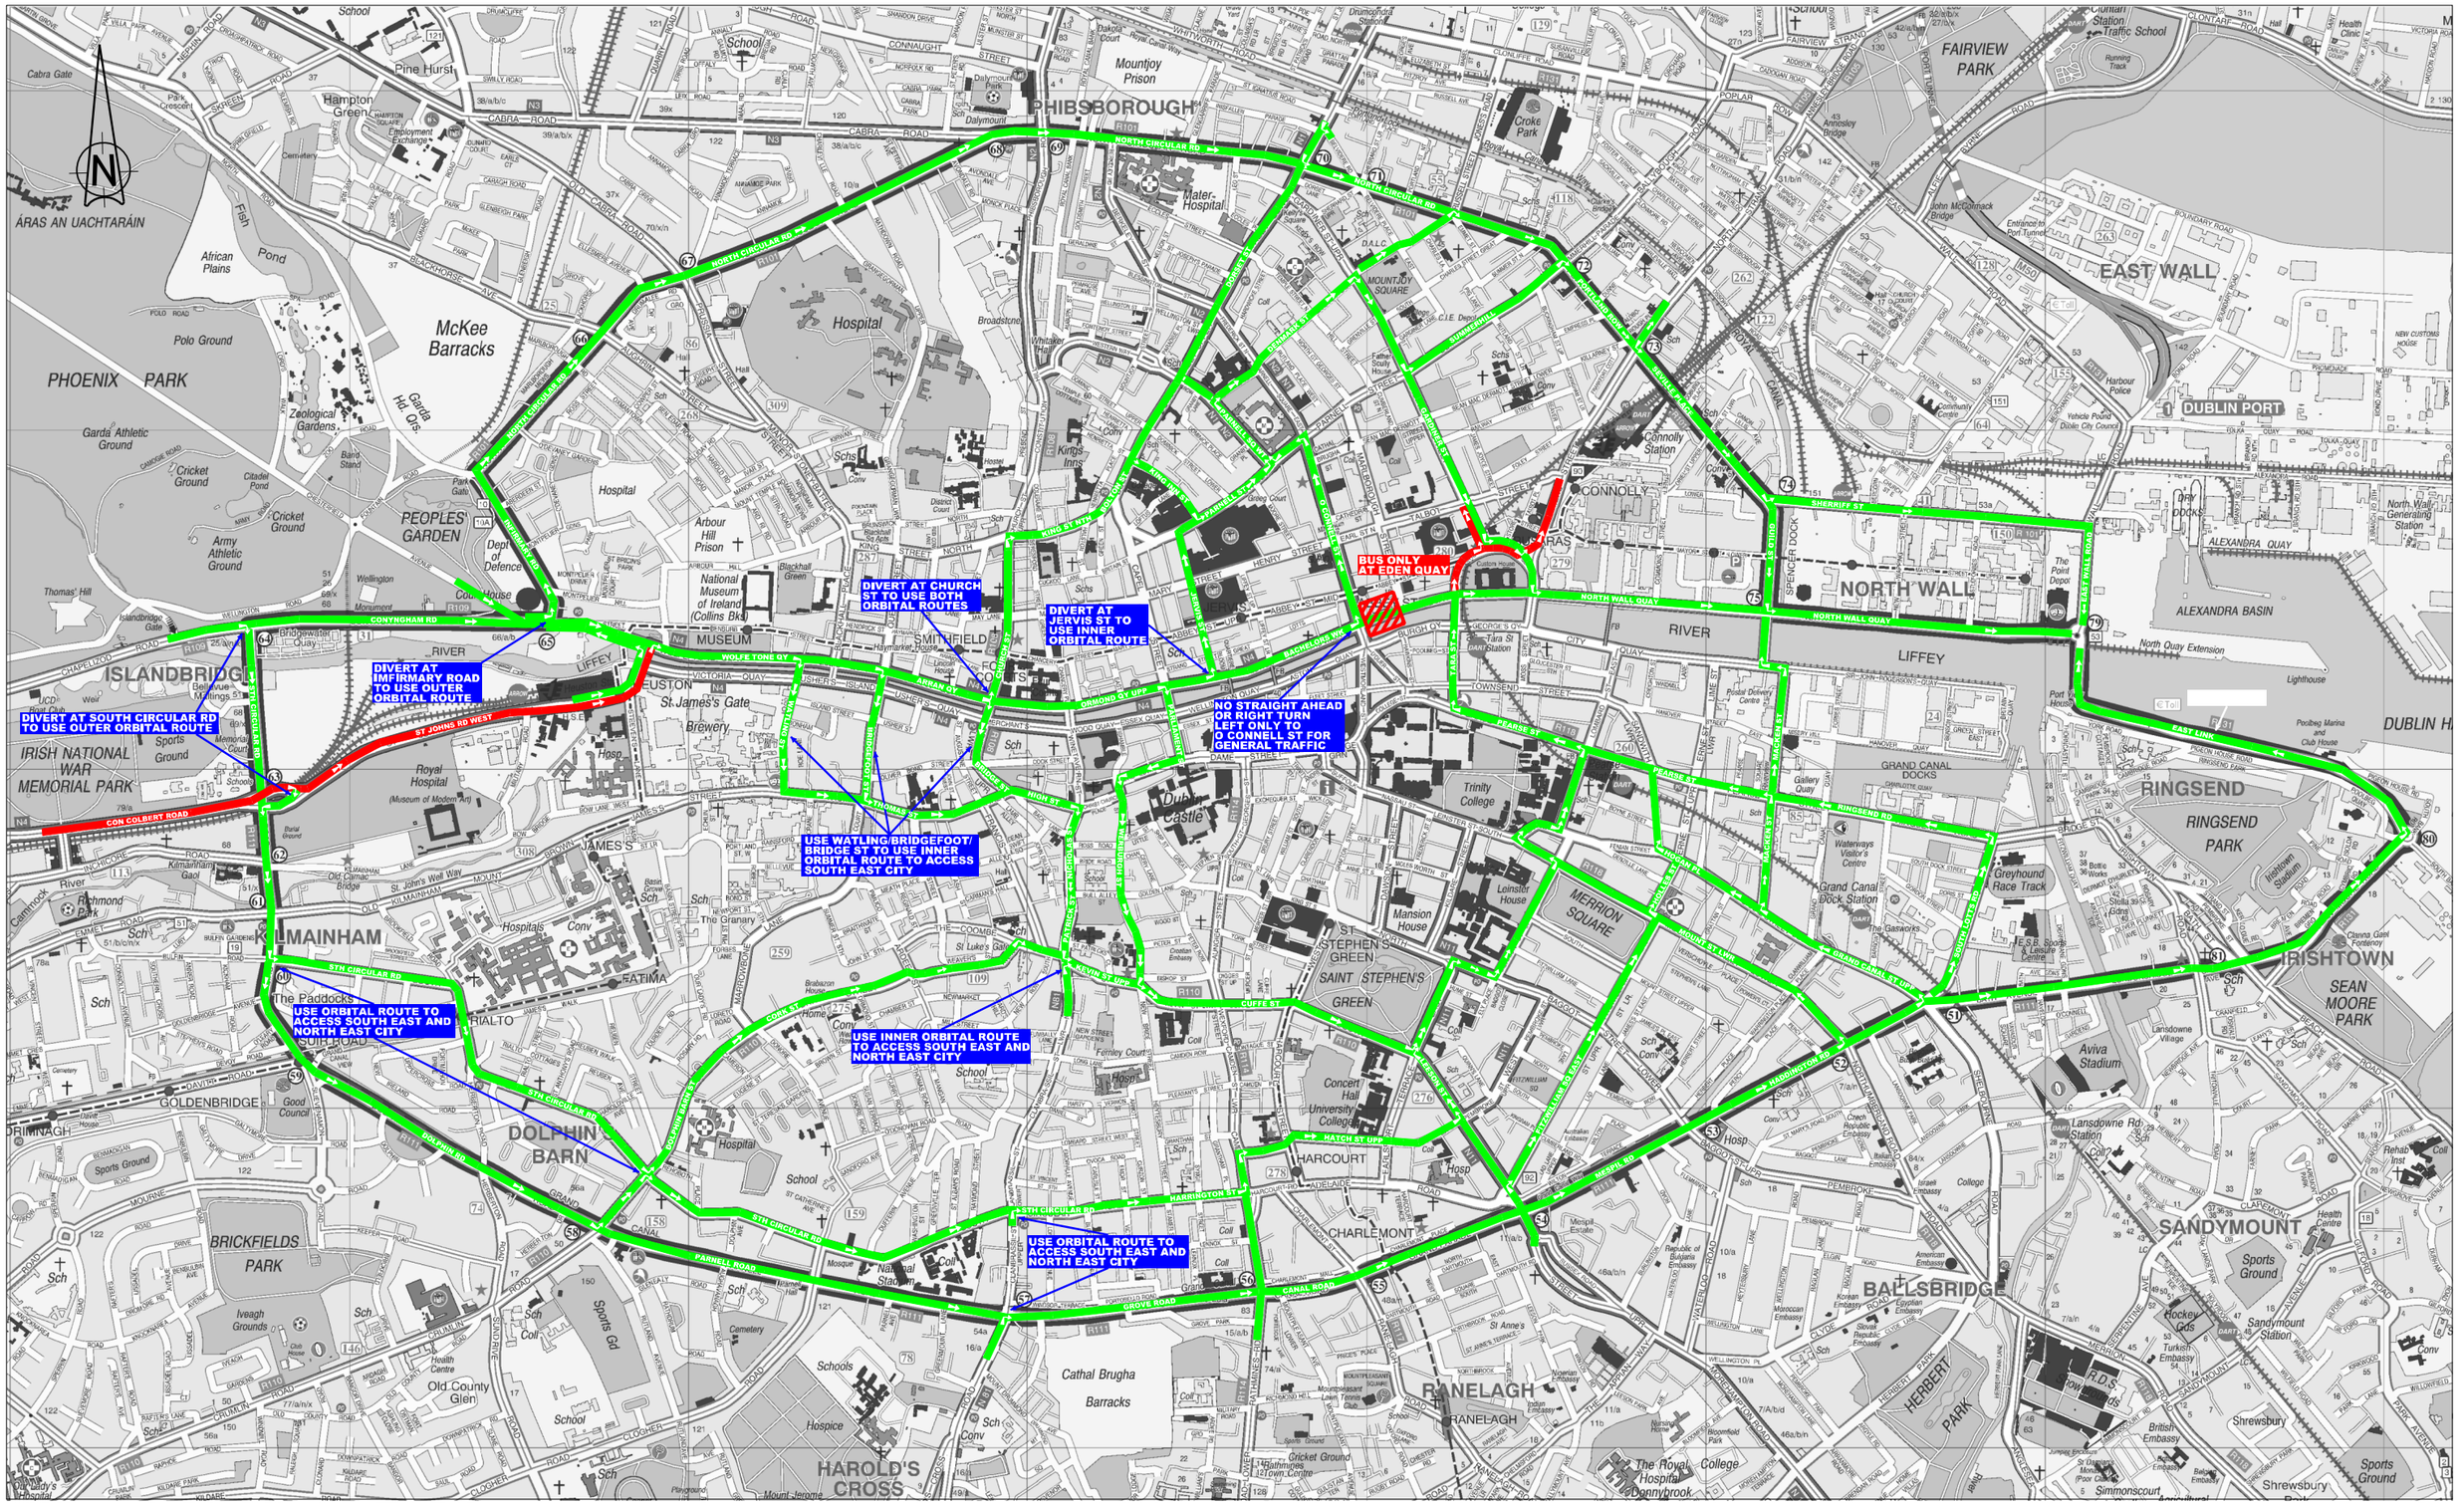

Dublin City Baile Átha Cliath	DUBLIN CITY COUNCIL Comhairle Chathair Bhaile Atha Cliath ENVIRONMENT & TRANSPORTATION DEPT CIVIC OFFICES WOOD QUAY., DUBLIN 8. B O BRIEN ACTING EXECUTIVE MANAGER TRAFFIC

NOTES
1. © Ordnance Survey Ireland.
All rights reserved.
Licence Number *2016/23/CCMA/DublinCityCouncil*

SHADE INDEX

LEGEND
- EXISTING ROUTE VIA EDEN QUAY
- POSSIBLE DIVERSION ROUTES AFTER EDEN QUAY BUS GATE OPERATIONAL

No.	Revision	Date	By	Chk'd	App'd
Stage		Date			App'd
PRELIMINARY					
APPROVAL					
TENDER					
CONSTRUCTION					

Project Title: CITY CENTRE TRANSPORT STUDY

Drawing Title: POSSIBLE DIVERSION ROUTES ONCE EDEN QUAY BECOMES BUS ONLY

Designed:	CAD File: RT 5169	Sheet	1 OF 1
Drawn: KMC	Job No: RT 5169		
Checked: MH	Scale: NTS	Drawing No: RT-5169-2001	Rev:
Approved: MH	Date: 01/02/2017		