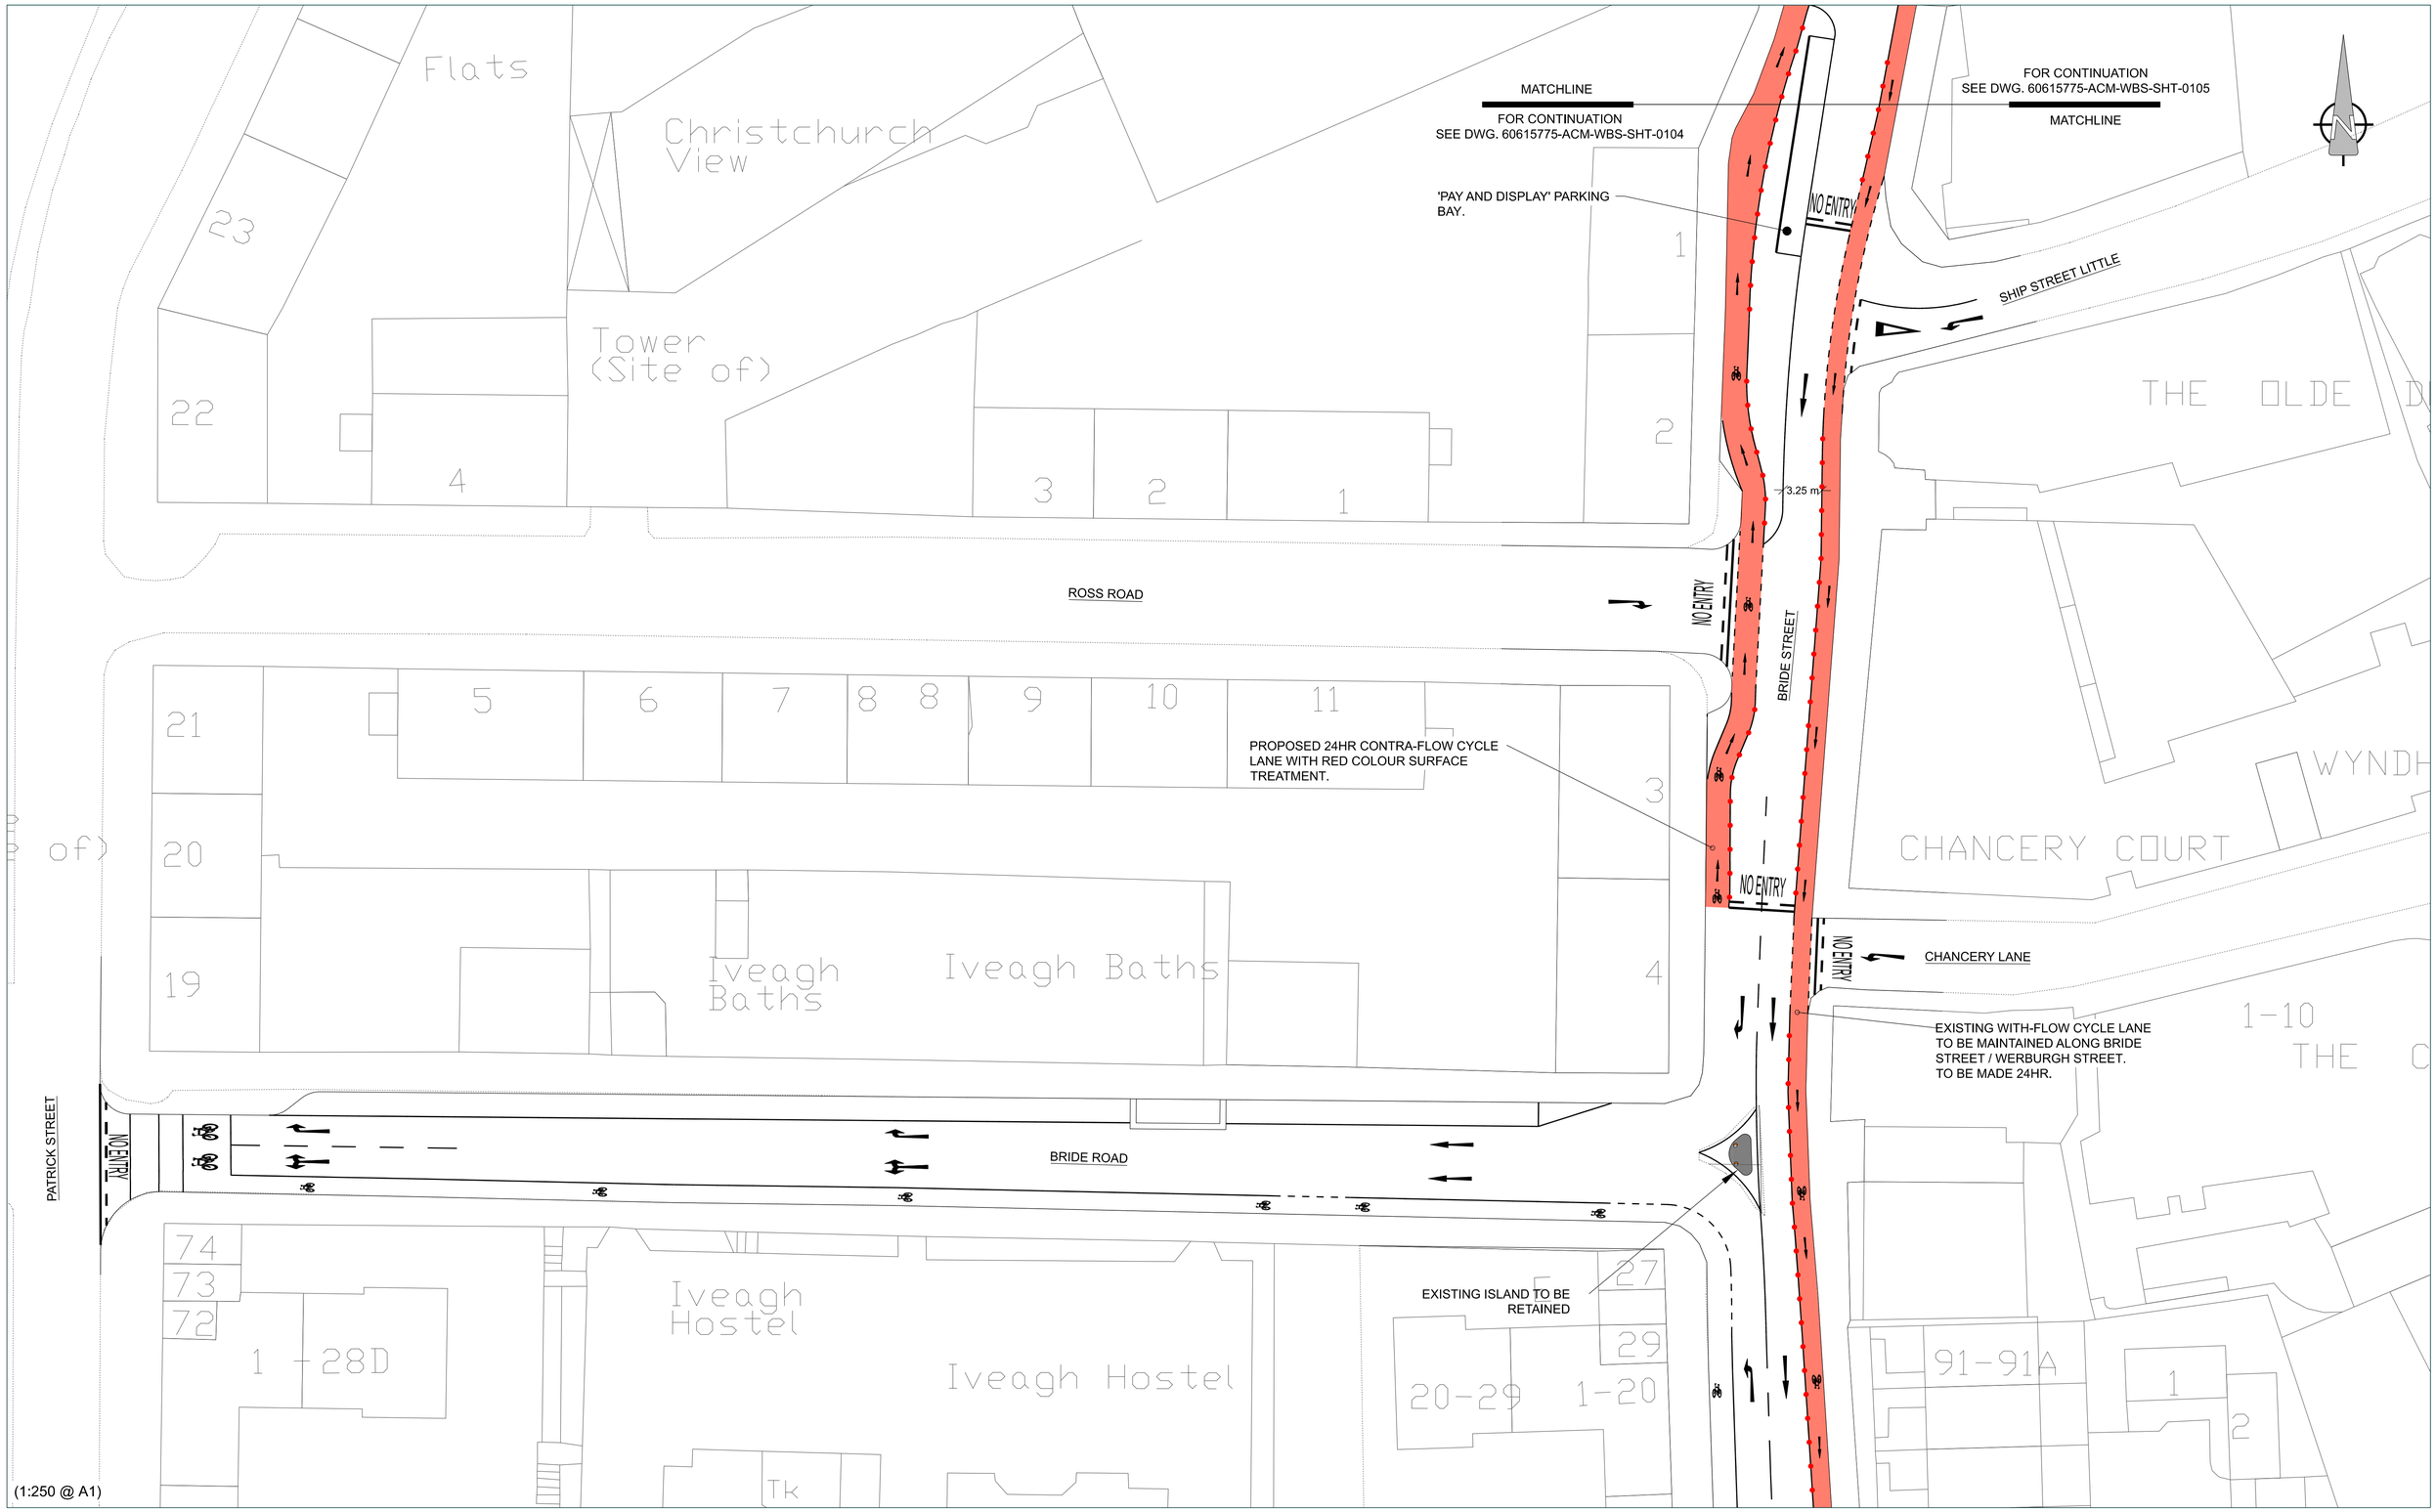

Comhairle Cathrach Bhaile Átha Cliath
Dublin City Council

NTA
Údarás Náisiúnta Iompair
National Transport Authority

DUBLIN CITY COUNCIL

Comhairle Chathair Bhaile Átha Cliath

Environment & Transportation Dept.
Civic Offices
Wood Quay, Dublin 8

Brendan O'Brien
Acting Executive Manager (Traffic)

NOTES
1. © Ordnance Survey Ireland.
All rights reserved.
Licence Number 2011/22/CCMA/
Dublin City Council.

SHADE INDEX

NOTES
1. DESIGN IS BASED ON AVAILABLE ORDINANCE SURVEY MAPPING. EXISTING FEATURES, SUCH AS BUILDOUTS, ISLANDS, ROAD MARKINGS ETC. WERE ESTIMATED BY THE DESIGNERS BY USE OF AERIAL PHOTOGRAPHY DATA.
2. DO NOT SCALE, ALL MEASUREMENTS & CO-ORDINATES TO BE CHECKED.
3. SPACING BETWEEN BOLLARDS IS PROPOSED AT 2,0m.
4. ALL FEATURES SHOWN IN GREY ARE TO BE RETAINED, UNLESS OTHERWISE STATED.
5. REVIEW OF EXISTING SERVICES LOCATION & DEPTH HAS NOT BEEN UNDERTAKEN.

No.	Revision	Date	By	Chk'd	App'd
0		11/08/2020	DM	MB	JS

Stage	Date	App'd
PRELIMINARY		
APPROVAL		
TENDER		
CONSTRUCTION		

Project Title
DCC COVID-19 INTERIM MOBILITY INTERVENTIONS

Drawing Title
WERBURGH STREET CYCLE ROUTE

Designed: DM	CAD File: 60615775-ACM-WBS-SHT-0104.dwg	Sheet	
Drawn: RH	Job No: 60615775-WBS	1 OF 3	
Checked: MB	Scale: 1:250 @ A1	Drawing No:	Rev:
Approved: JS	Date: 11/08/2020	60615775-ACM-WBS-SHT-0104	R2